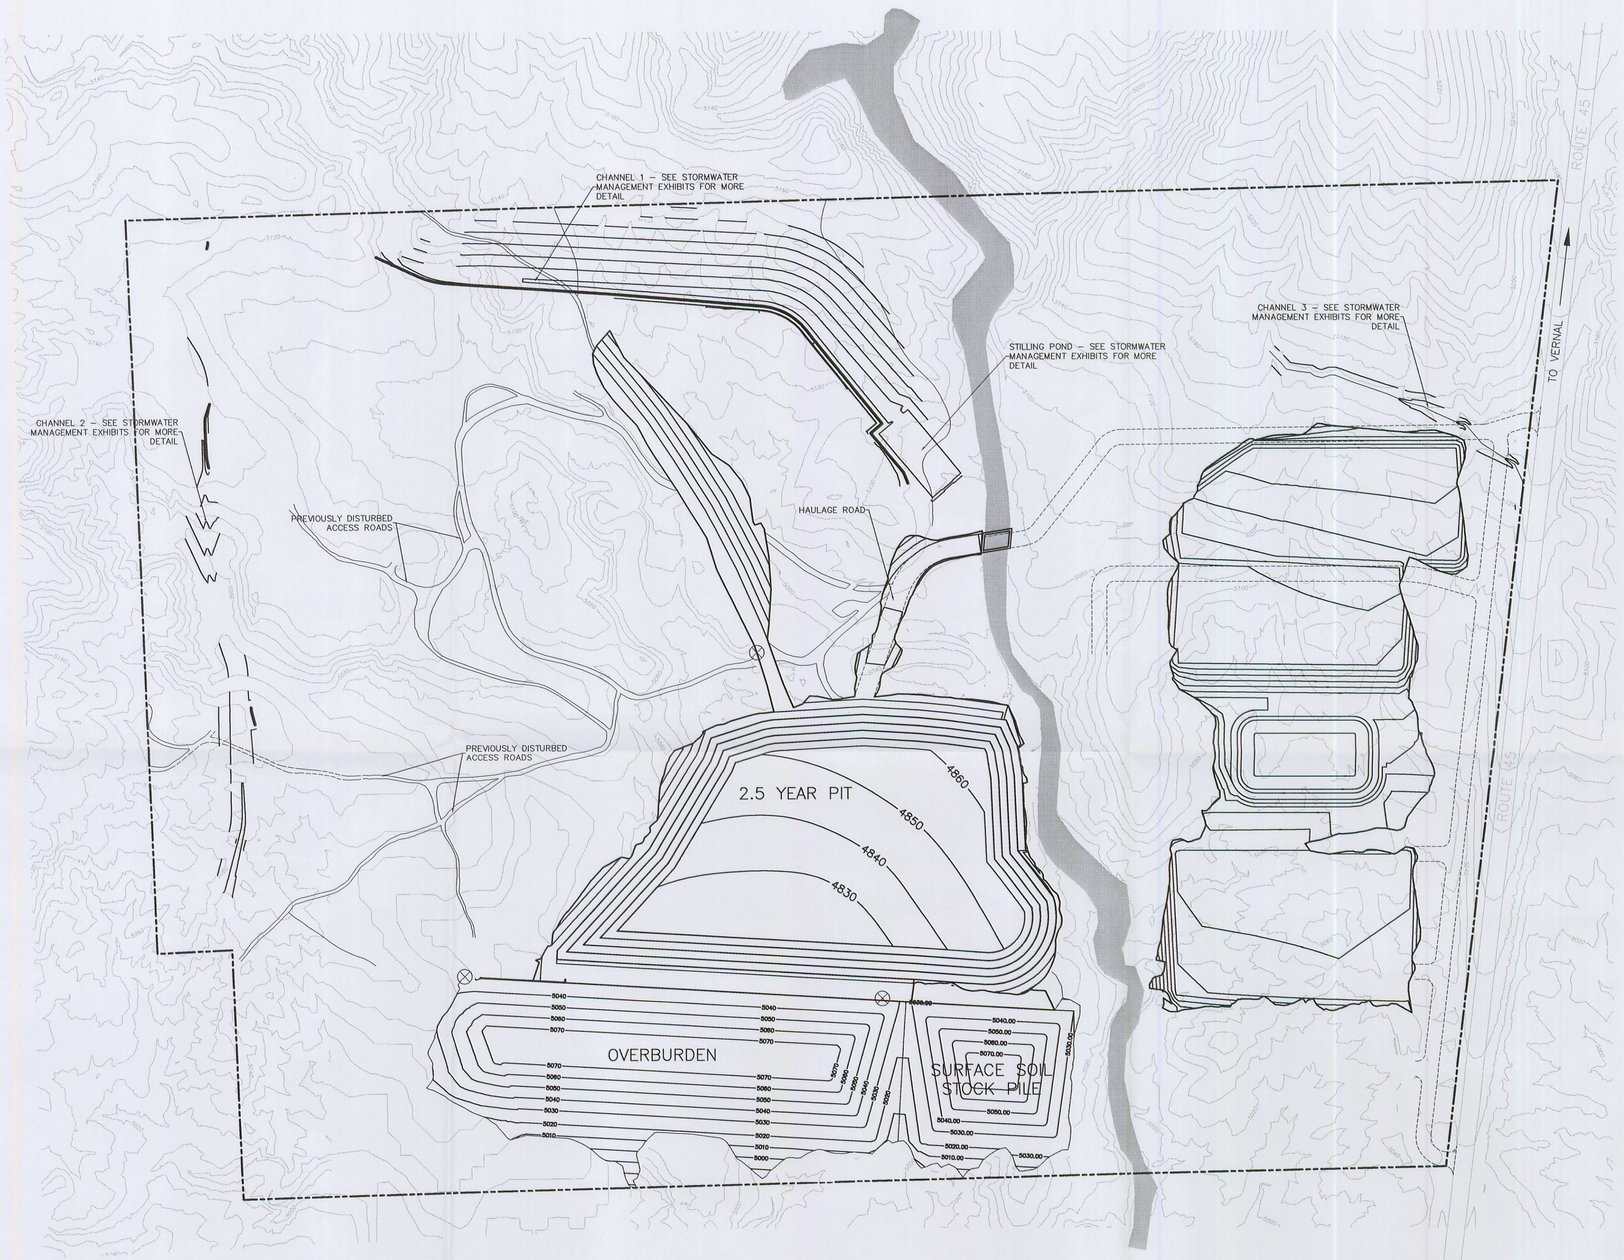


200 0 200 400
SCALE OF FEET

## LEGEND

- PERENNIAL STREAM
- EXISTING 10' CONTOURS
- EXISTING HIGHWAY — ROUTE 45
- PERMIT BOUNDARY
- FINISHED GRADE CONTOURS — 5020
- 2.5 YEAR PIT BOUNDARY
- PROPOSED ACCESS ROAD
- EXISTING BRIDGE/ STREAM CROSSING
- PIEZOMETER WELL (GENERAL LOCATION)

### TME ASPHALT RIDGE

2.5 Year Permit Boundary Acreage

| Areas (Acres) | |
|---|---|
| Overburden Disposal | 18.0 |
| Pits: 2.5 Year | 23.0 |
| Process Facilities | 43 |
| Access Roads | 3.0 |
| Surface Soil Stockpiles | 7.0 |
| Storm Water Conveyance Areas | 30.0 |
| Total Area | 124.0 |

RECEIVED
DEC 11 2008
DIV. OF OIL, GAS & MINING

| REV | DATE | DESCRIPTION | BY | APP'D |
|---|---|---|---|---|
| 1 | 6/24/08 | 2.5 YR. OVERB. AND FACIL. RE-GRADE | AMES | |
| 2 | 12/02/08 | SMALL MINER PERMITS | AMES | |
| 3 | | | | |
| 4 | | | | |
| 5 | | | | |

DATE: 06-26-08
PLOT DATE:
SCALE: AS SHOWN
PROJECT NUMBER: 8AME0405

# TME ASPHALT RIDGE
## TME AR Mine #1
## GRADING PLAN – 2.5 YEAR MINING PHASE

PSOMAS
4179 Riverboat Rd., Suite 200
Salt Lake City, Utah 84123
(801) 270-5777 (801) 270-5782 (FAX)

DESIGNED | DRAFTED | CHECKED
SHEET #

2C OF 13