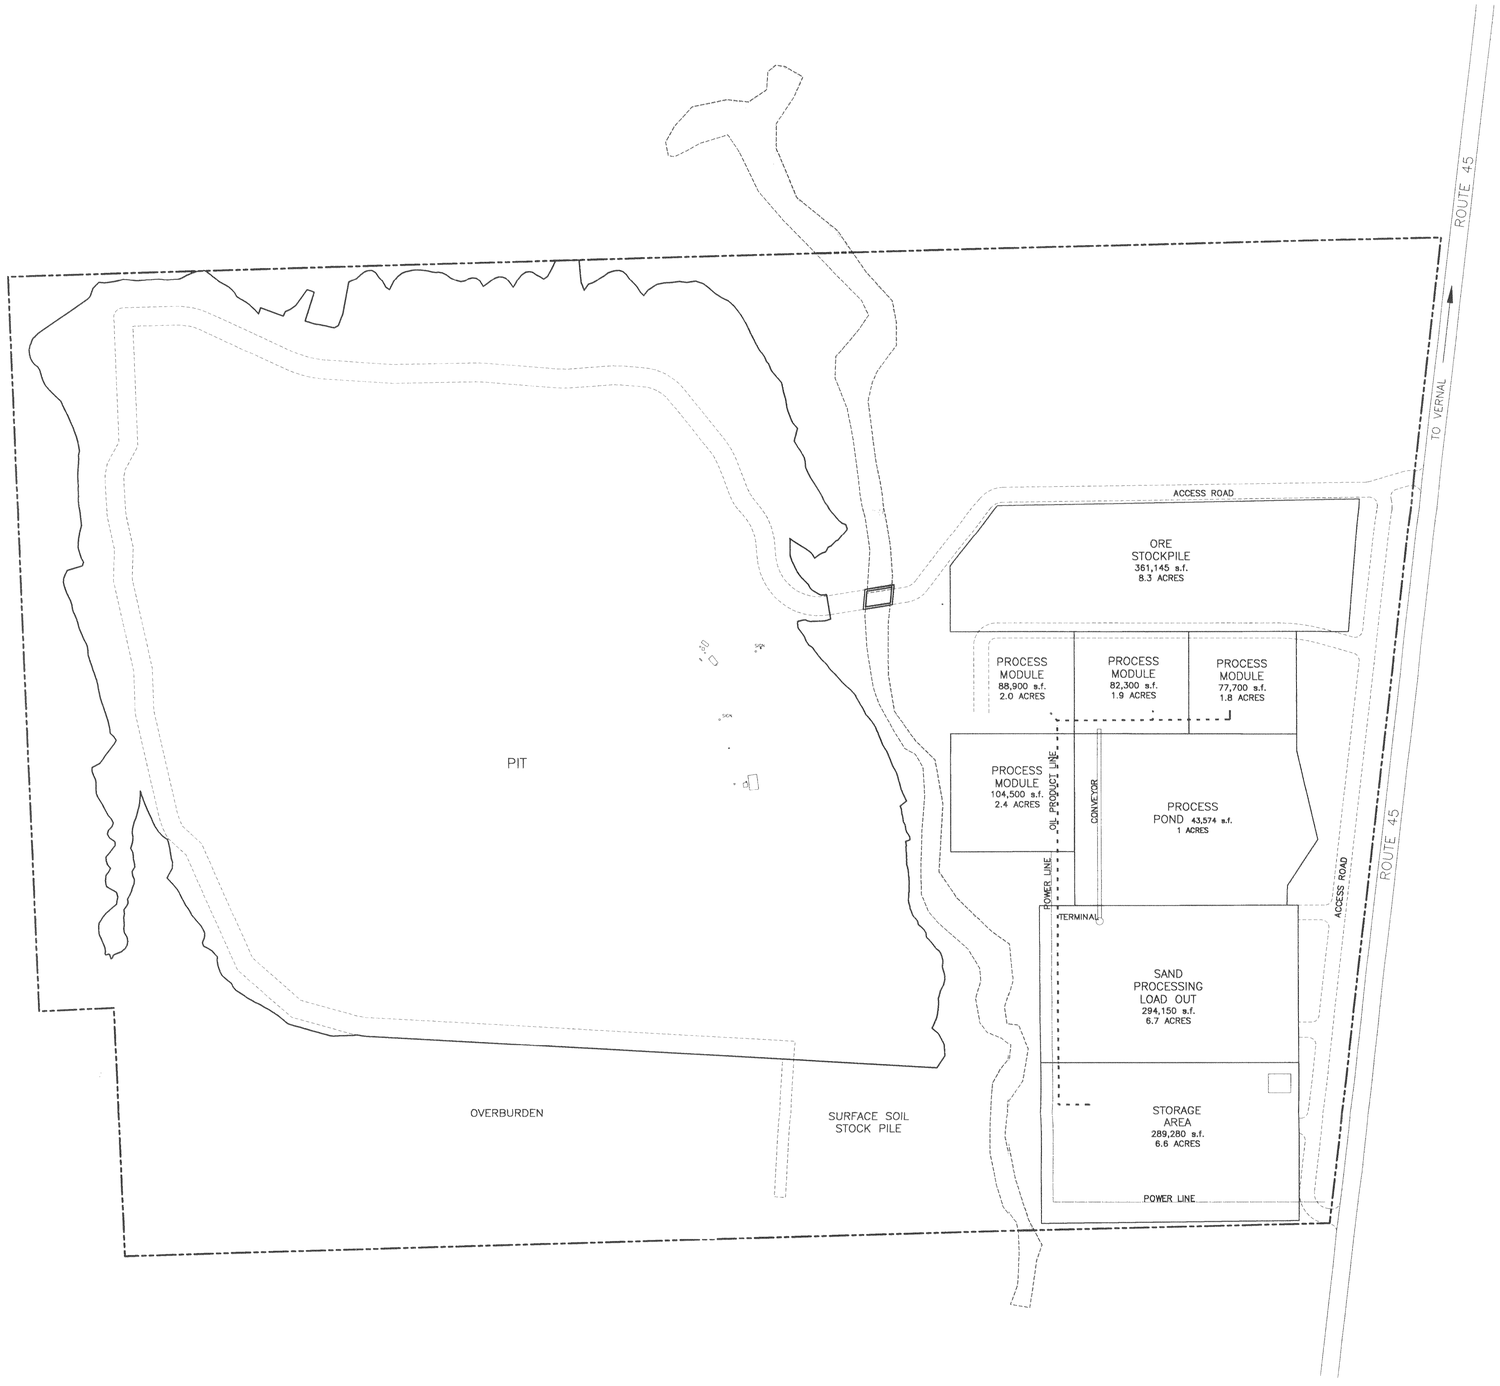

200 0 200 400

SCALE OF FEET

LEGEND

- PERENNIAL STREAM
- EXISTING HIGHWAY — ROUTE 45
- PROPOSED ACCESS ROAD
- EXISTING STRUCTURES
- PERMIT BOUNDARY
- PIT BOUNDARY
- SURFACE FACILITIES
- FINISHED GRADE CONTOURS
- EXISTING BRIDGE/ STREAM CROSSING

REV.	DATE	DESCRIPTION	BY	APP'D
△	△	△	△	△

DATE: 05-05-08
PLOT DATE:
SCALE: AS SHOWN
PROJECT NUMBER: 3AME0405

TME ASPHALT RIDGE
TME AR Mine #1
SURFACE FACILITIES MAP

PSOMAS
4179 Riverboat Rd., Suite 200
Salt Lake City, Utah 84123
(801) 270-5777 (801) 270-5782 (FAX)

DESIGNED | DRAFTED | CHECKED

SHEET # 2 OF 13