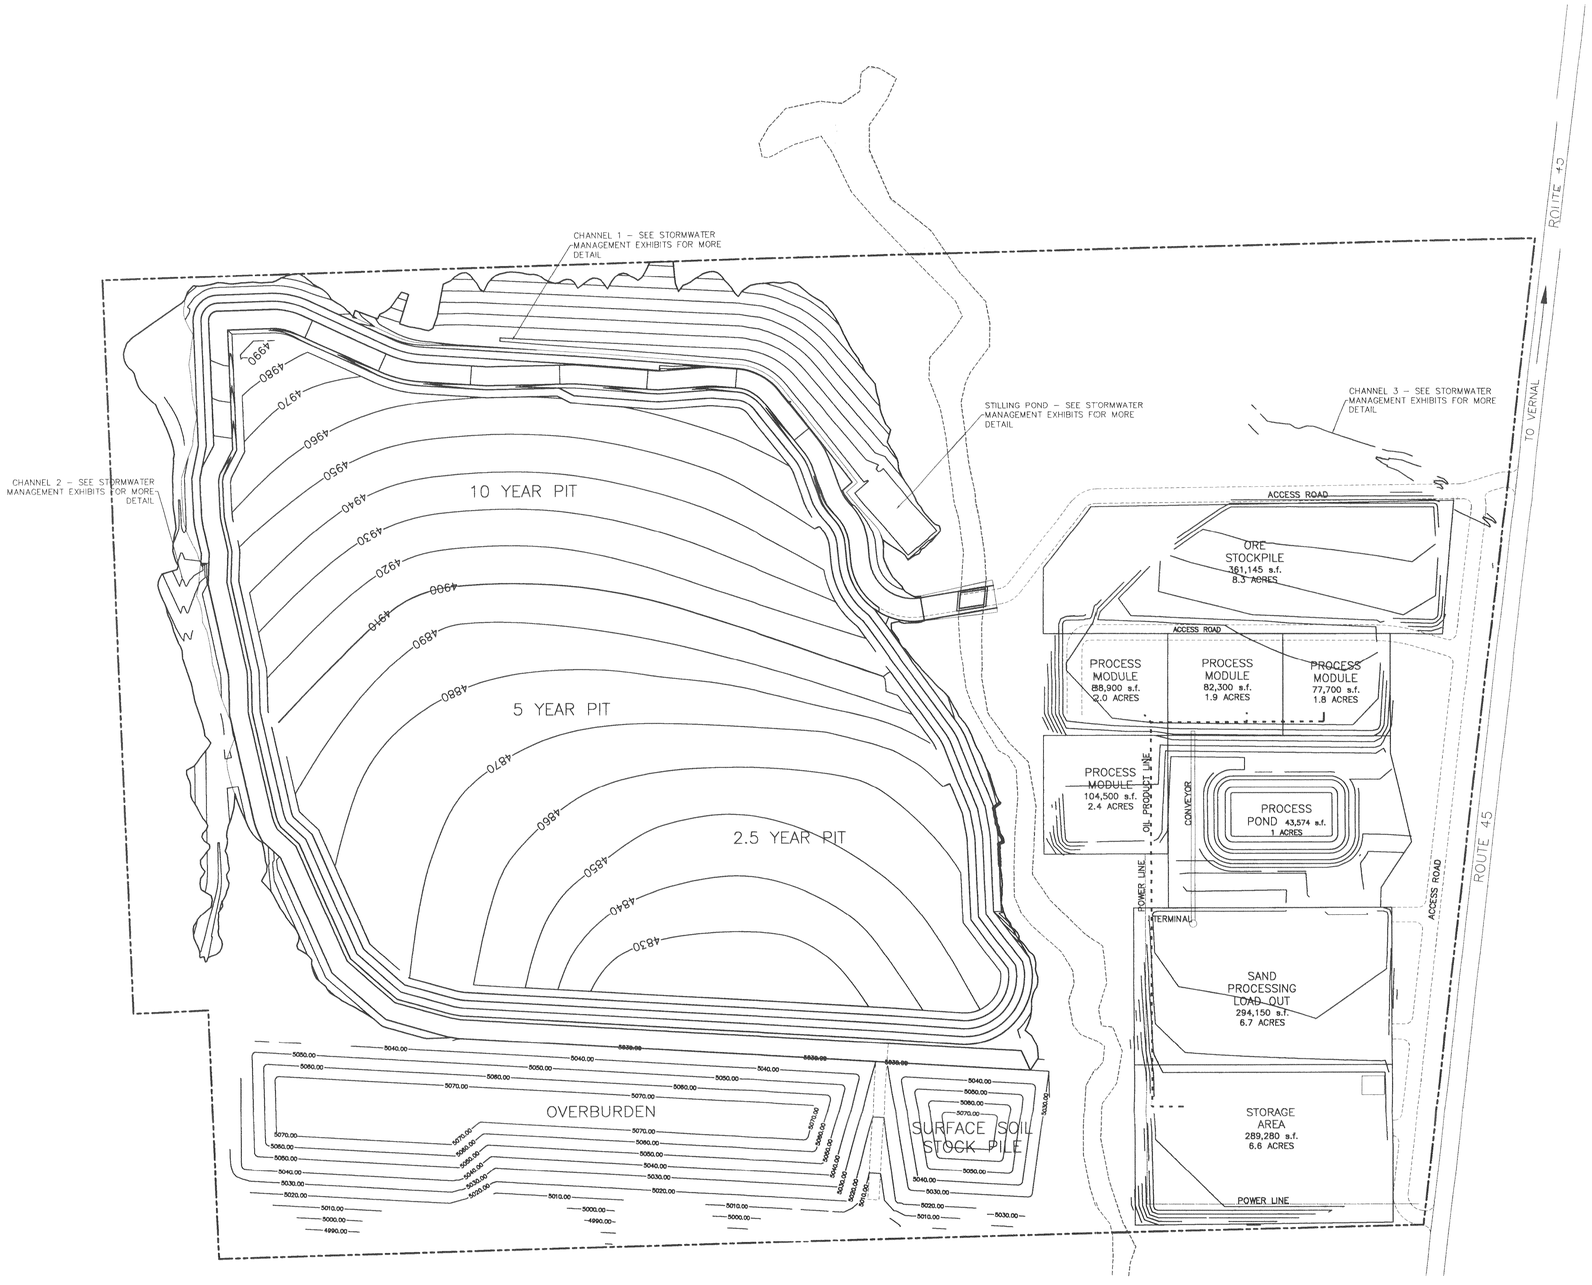

200 0 200 400
SCALE OF FEET

LEGEND

- PERENNIAL STREAM
- EXISTING HIGHWAY — ROUTE 45
- PROPOSED ACCESS ROAD
- EXISTING STRUCTURES
- PERMIT BOUNDARY
- PIT BOUNDARY
- SURFACE FACILITIES
- FINISHED GRADE CONTOURS — 5020
- EXISTING BRIDGE/ STREAM CROSSING

REV	DATE	DESCRIPTION	BY	APP'D
△				
△				
△				
△				
△				
△				

DATE: 05-05-08
PLOT DATE:
SCALE: AS SHOWN
PROJECT NUMBER: 8AME0405

TME ASPHALT RIDGE
TME AR Mine #1
OVERALL FACILITIES GRADING

PSOMAS
4179 Riverboat Rd., Suite 200
Salt Lake City, Utah 84123
(801) 270-5777 (801) 270-5782 (FAX)

DESIGNED
DRAFTED
CHECKED

SHEET 2A OF 13