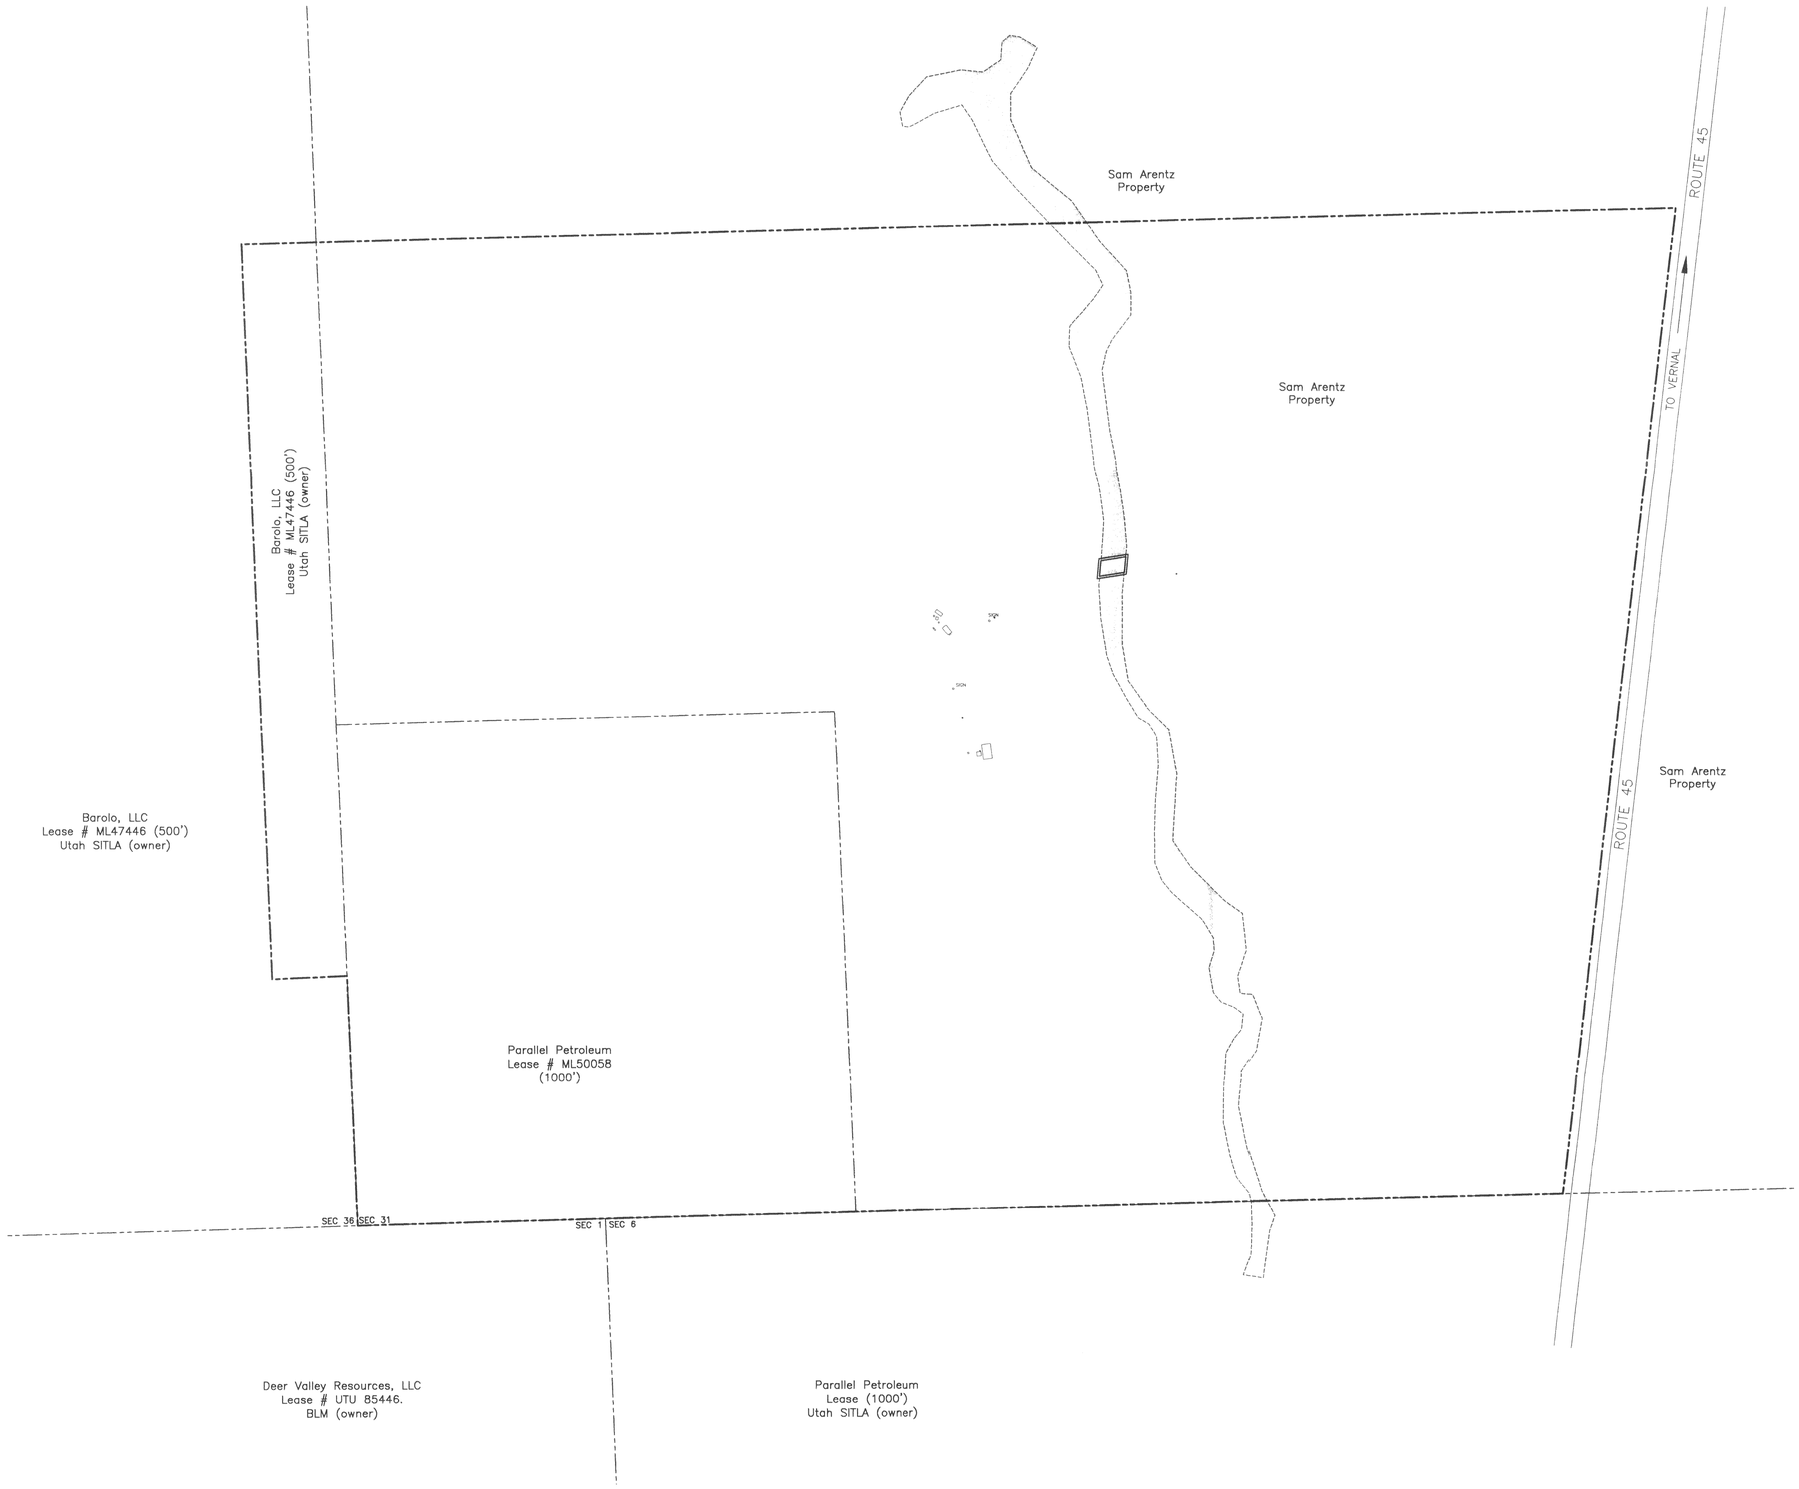

200 0 200 400

SCALE OF FEET

LEGEND

PERENNIAL STREAM	
EXISTING HIGHWAY	ROUTE 45
EXISTING DIRT ROAD	
EXISTING STRUCTURES	
PERMIT BOUNDARY	
ADJOINING PROPERTIES	
EXISTING BRIDGE/ STREAM CROSSING	

APPROVED
SEP 15 2008
DIV. OIL GAS & MINING

REV.	DATE	DESCRIPTION	BY	APP'D.

DATE: 05-05-08
PLOT DATE:
SCALE: AS SHOWN
PROJECT NUMBER: 8AME0405

TME ASPHALT RIDGE
TME AR Mine #1
LAND OWNERSHIP MAP

PSOMAS
4179 Riverboat Rd., Suite 200
Salt Lake City, Utah 84123
(801) 270-5777 (801) 270-5782 (FAX)

DESIGNED
DRAFTED
CHECKED

SHEET #
1A OF 13