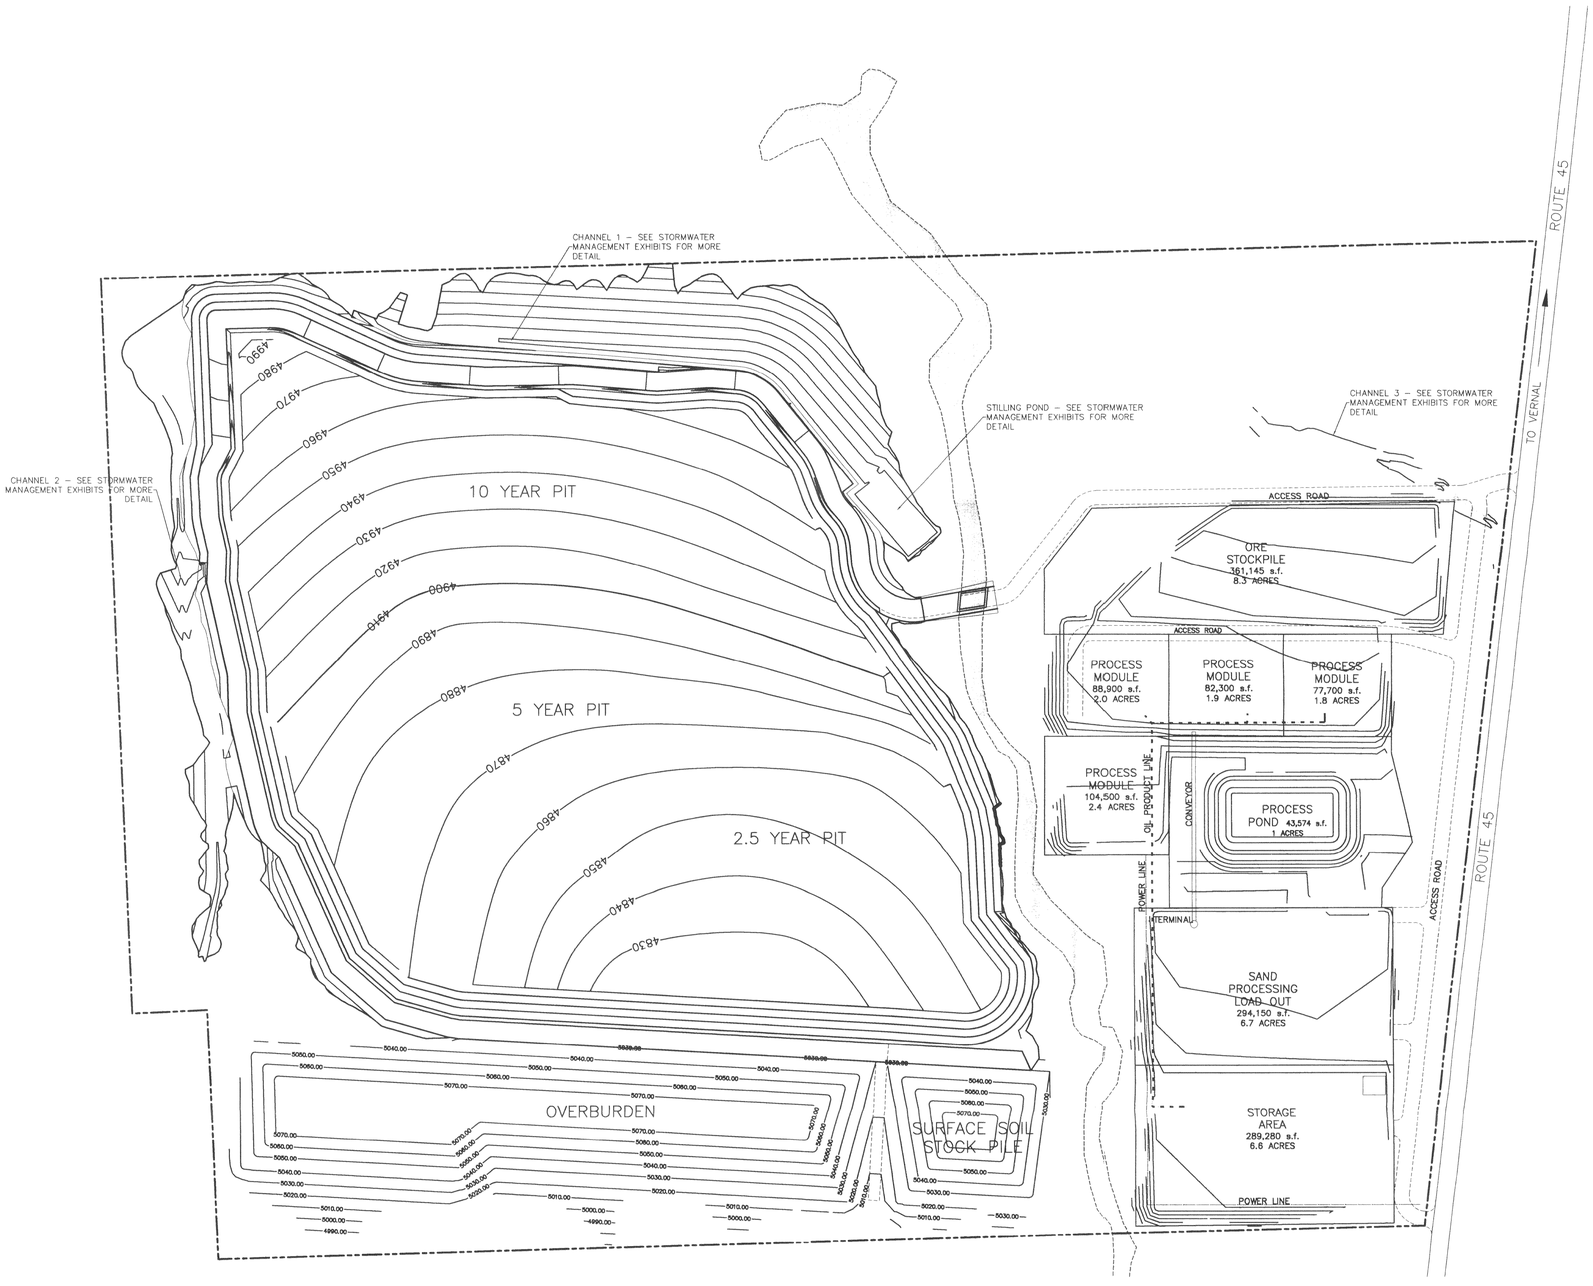

200 0 200 400
SCALE OF FEET

LEGEND

- PERENNIAL STREAM
- EXISTING HIGHWAY — ROUTE 45
- PROPOSED ACCESS ROAD
- EXISTING STRUCTURES
- PERMIT BOUNDARY
- PIT BOUNDARY
- SURFACE FACILITIES
- FINISHED GRADE CONTOURS — 5020
- EXISTING BRIDGE/ STREAM CROSSING

APPROVED
SEP 15 2008
DIV. OIL GAS & MINING

DATE: 05-05-08			
PLOT DATE:			
SCALE: AS SHOWN			
PROJECT NUMBER: SAME0405			

REV.	DATE	DESCRIPTION	BY	APP'D.

TME ASPHALT RIDGE
TME AR Mine #1
OVERALL FACILITIES GRADING

PSOMAS
4179 Riverboat Rd., Suite 200
Salt Lake City, Utah 84123
(801) 270-5777 (801) 270-5782 (FAX)

DESIGNED | DRAFTED | CHECKED

SHEET #
2A of 13