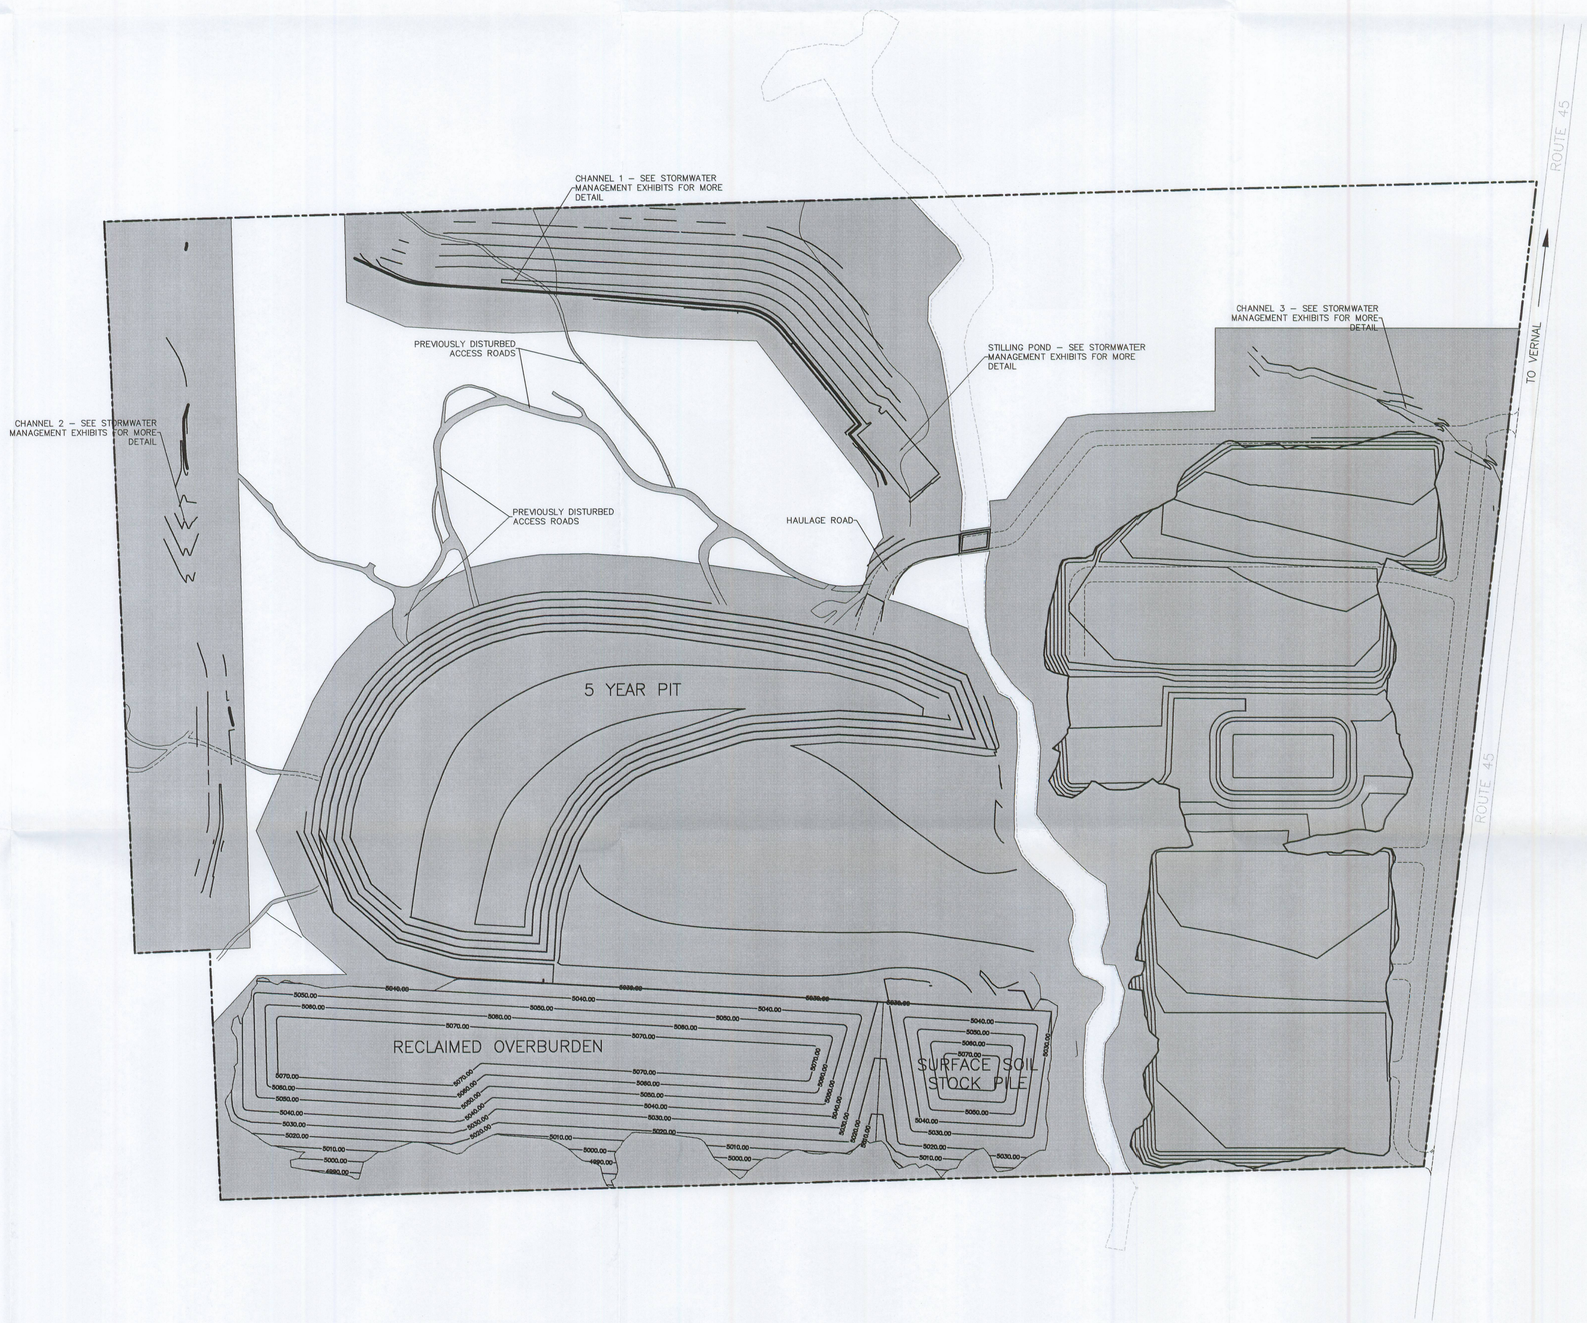


200 0 200 400

SCALE OF FEET

## LEGEND

- PERENNIAL STREAM
- EXISTING 10' CONTOURS
- EXISTING HIGHWAY — ROUTE 45
- PERMIT BOUNDARY
- FINISHED GRADE CONTOURS — 5020
- PROPOSED ACCESS ROAD
- EXISTING BRIDGE/ STREAM CROSSING
- SURETY BOND AREA

5 YR SURETY BOND AREA = 164 acres

APPROVED
SEP 15 2008
DIV. OIL GAS & MINING

RECEIVED
MAY 08 2008
DIV. OF OIL, GAS & MINING

| REV | DATE | DESCRIPTION | BY | APP'D |
|---|---|---|---|---|
| △ | | | | |
| △ | | | | |
| △ | | | | |
| △ | | | | |
| △ | | | | |

DATE: 05-05-08
PLOT DATE:
SCALE: AS SHOWN
PROJECT NUMBER: 8AME0405

# TME ASPHALT RIDGE
## TME AR Mine #1
## GRADING PLAN – 5 YEAR MINING PHASE

PSOMAS
4179 Riverboat Rd., Suite 200
Salt Lake City, Utah 84123
(801) 270-5777 (801) 270-5782 (FAX)

DESIGNED
DRAFTED
CHECKED
SHEET #

2G OF 13