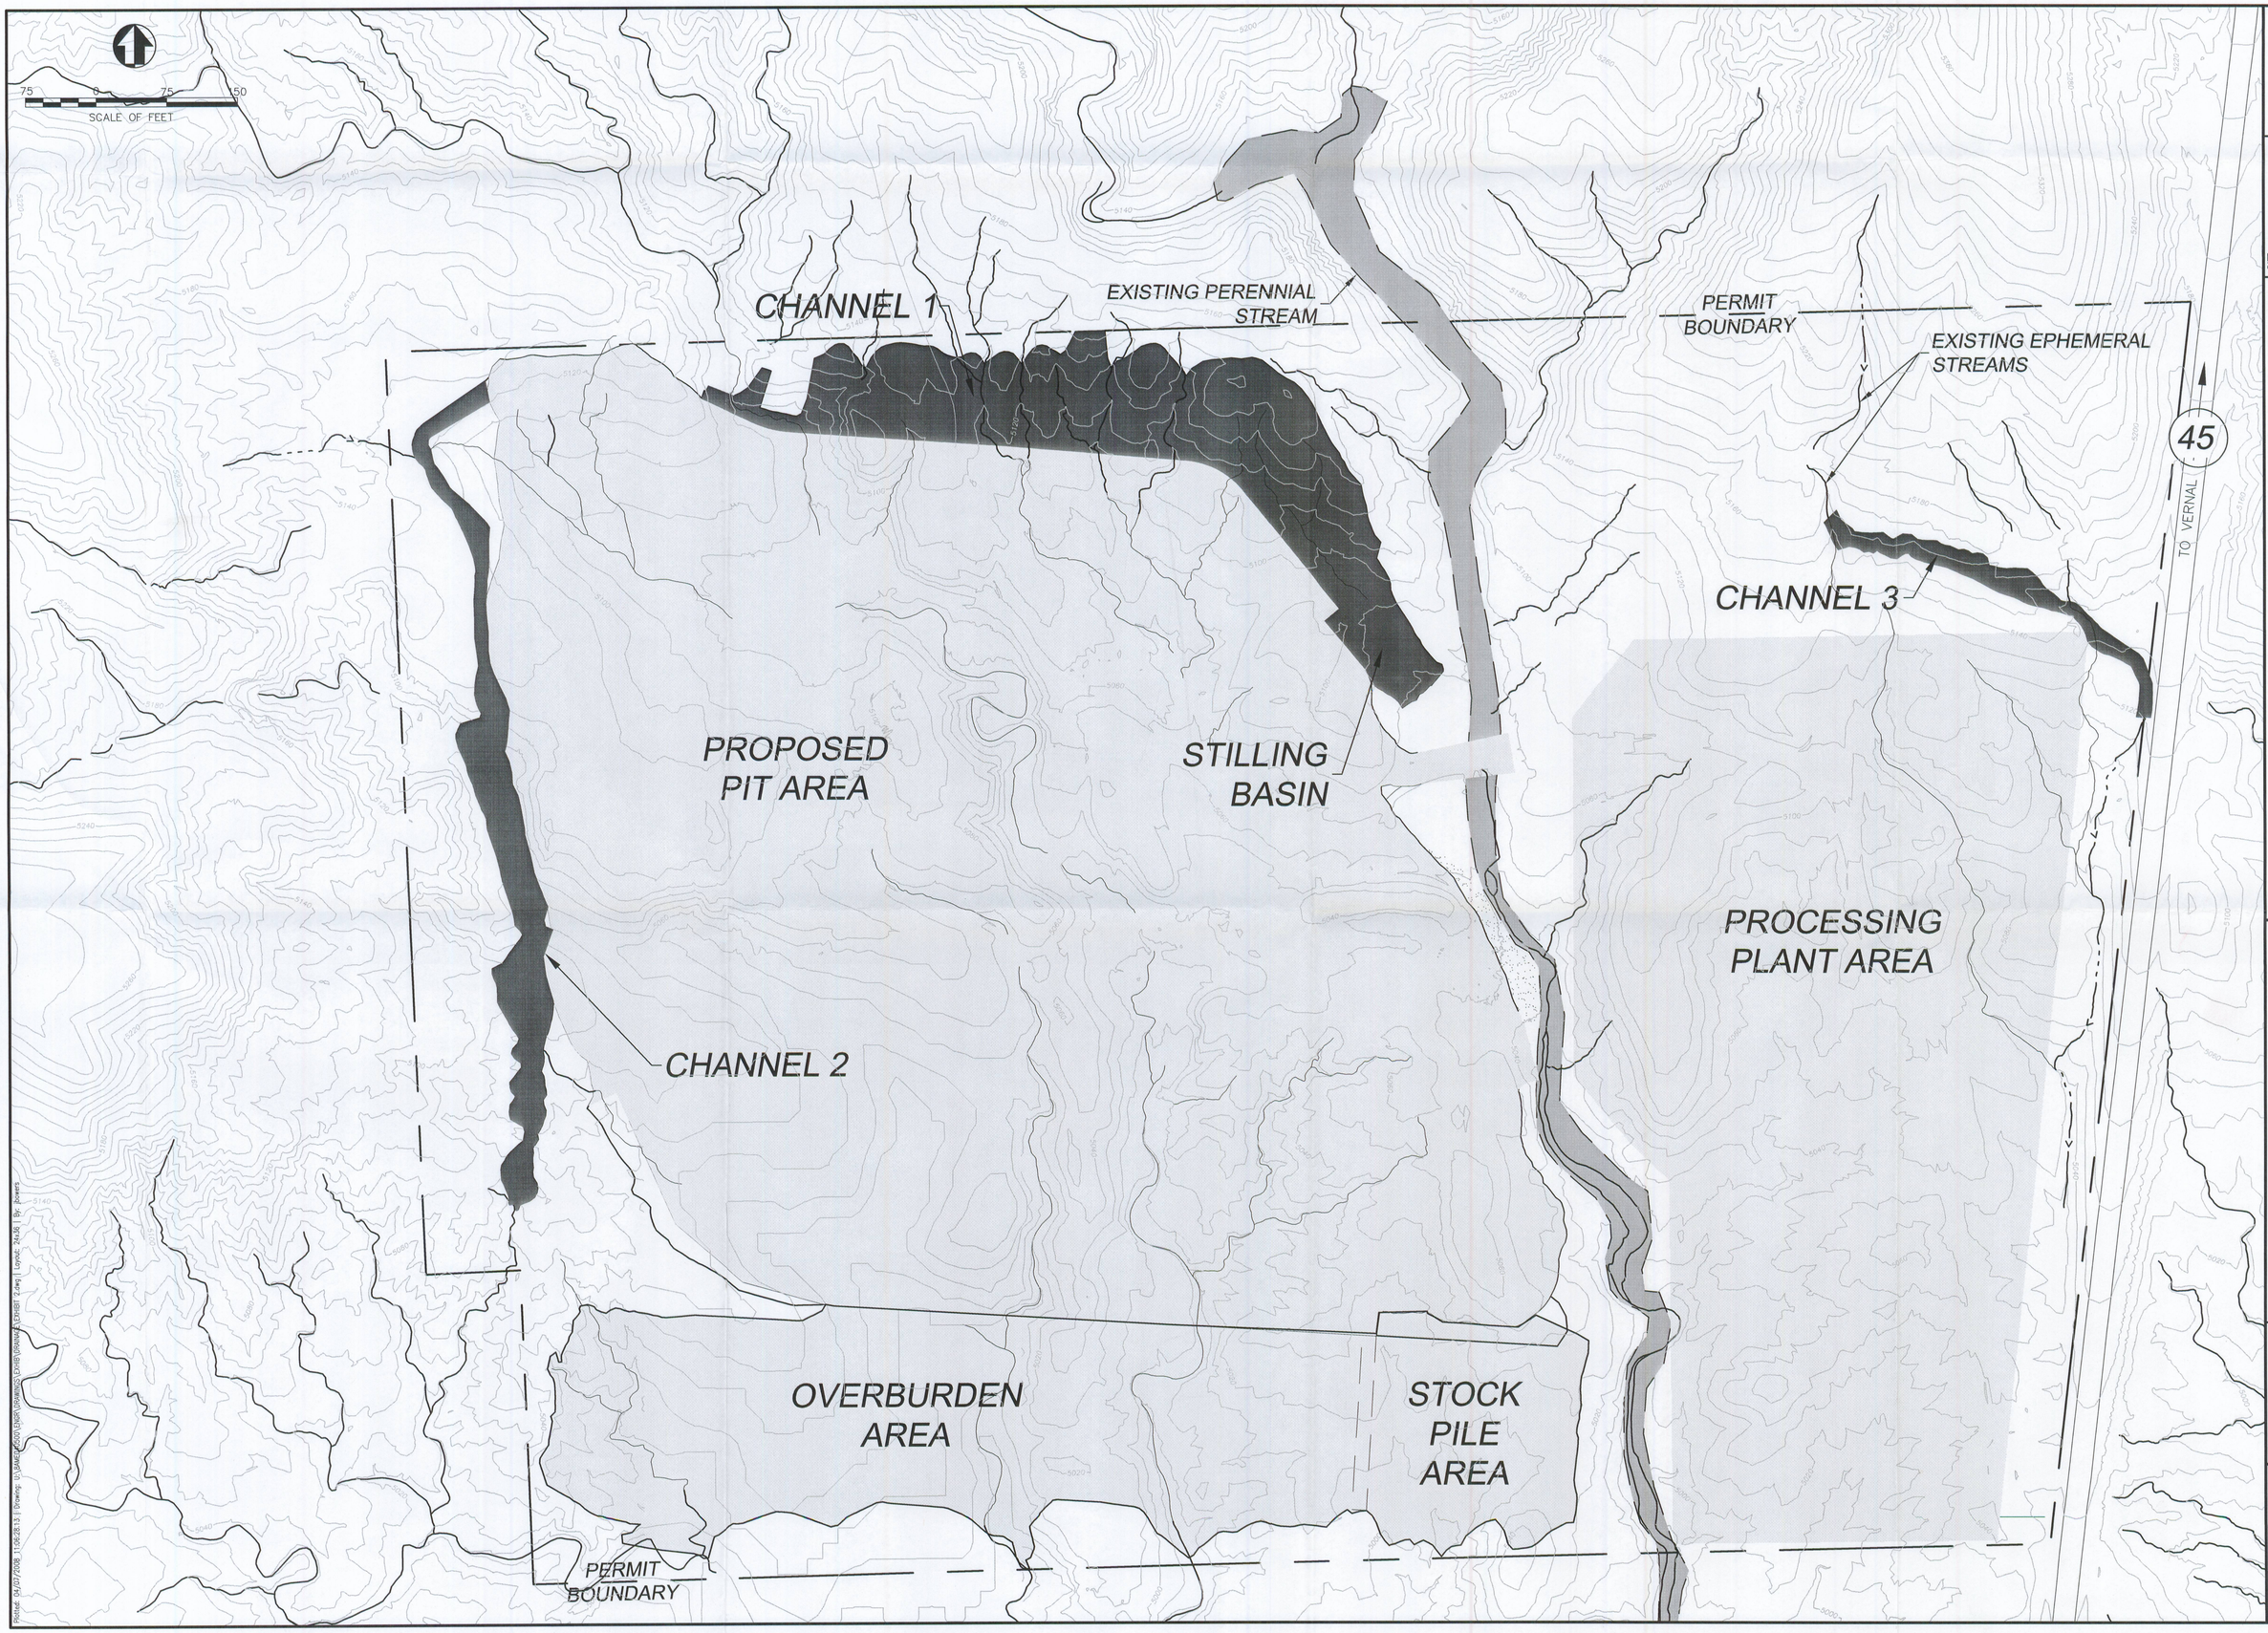

LICENSED PROFESSIONAL ENGINEER No. 186163 LESLIE F. MORTON STATE OF UTAH

DATE: 04-04-08
PLOT DATE:
SCALE AS SHOWN
PROJECT NUMBER 8AME0405

TME AR MINE #1
OVERALL EXHIBIT
STORM WATER MANAGEMENT

RECEIVED APR 7 2008 DIV. OF OIL, GAS & MINING

PSOMAS
4179 Riverboat Road, Suite 200
Salt Lake City, Utah 84123
(801) 270-5777 (801) 270-5782 (FAX)

DESIGNED JBS
DRAFTED JMB
CHECKED LFM
APPROVED SEP 16 2008

EXHIBIT 2 OF 8