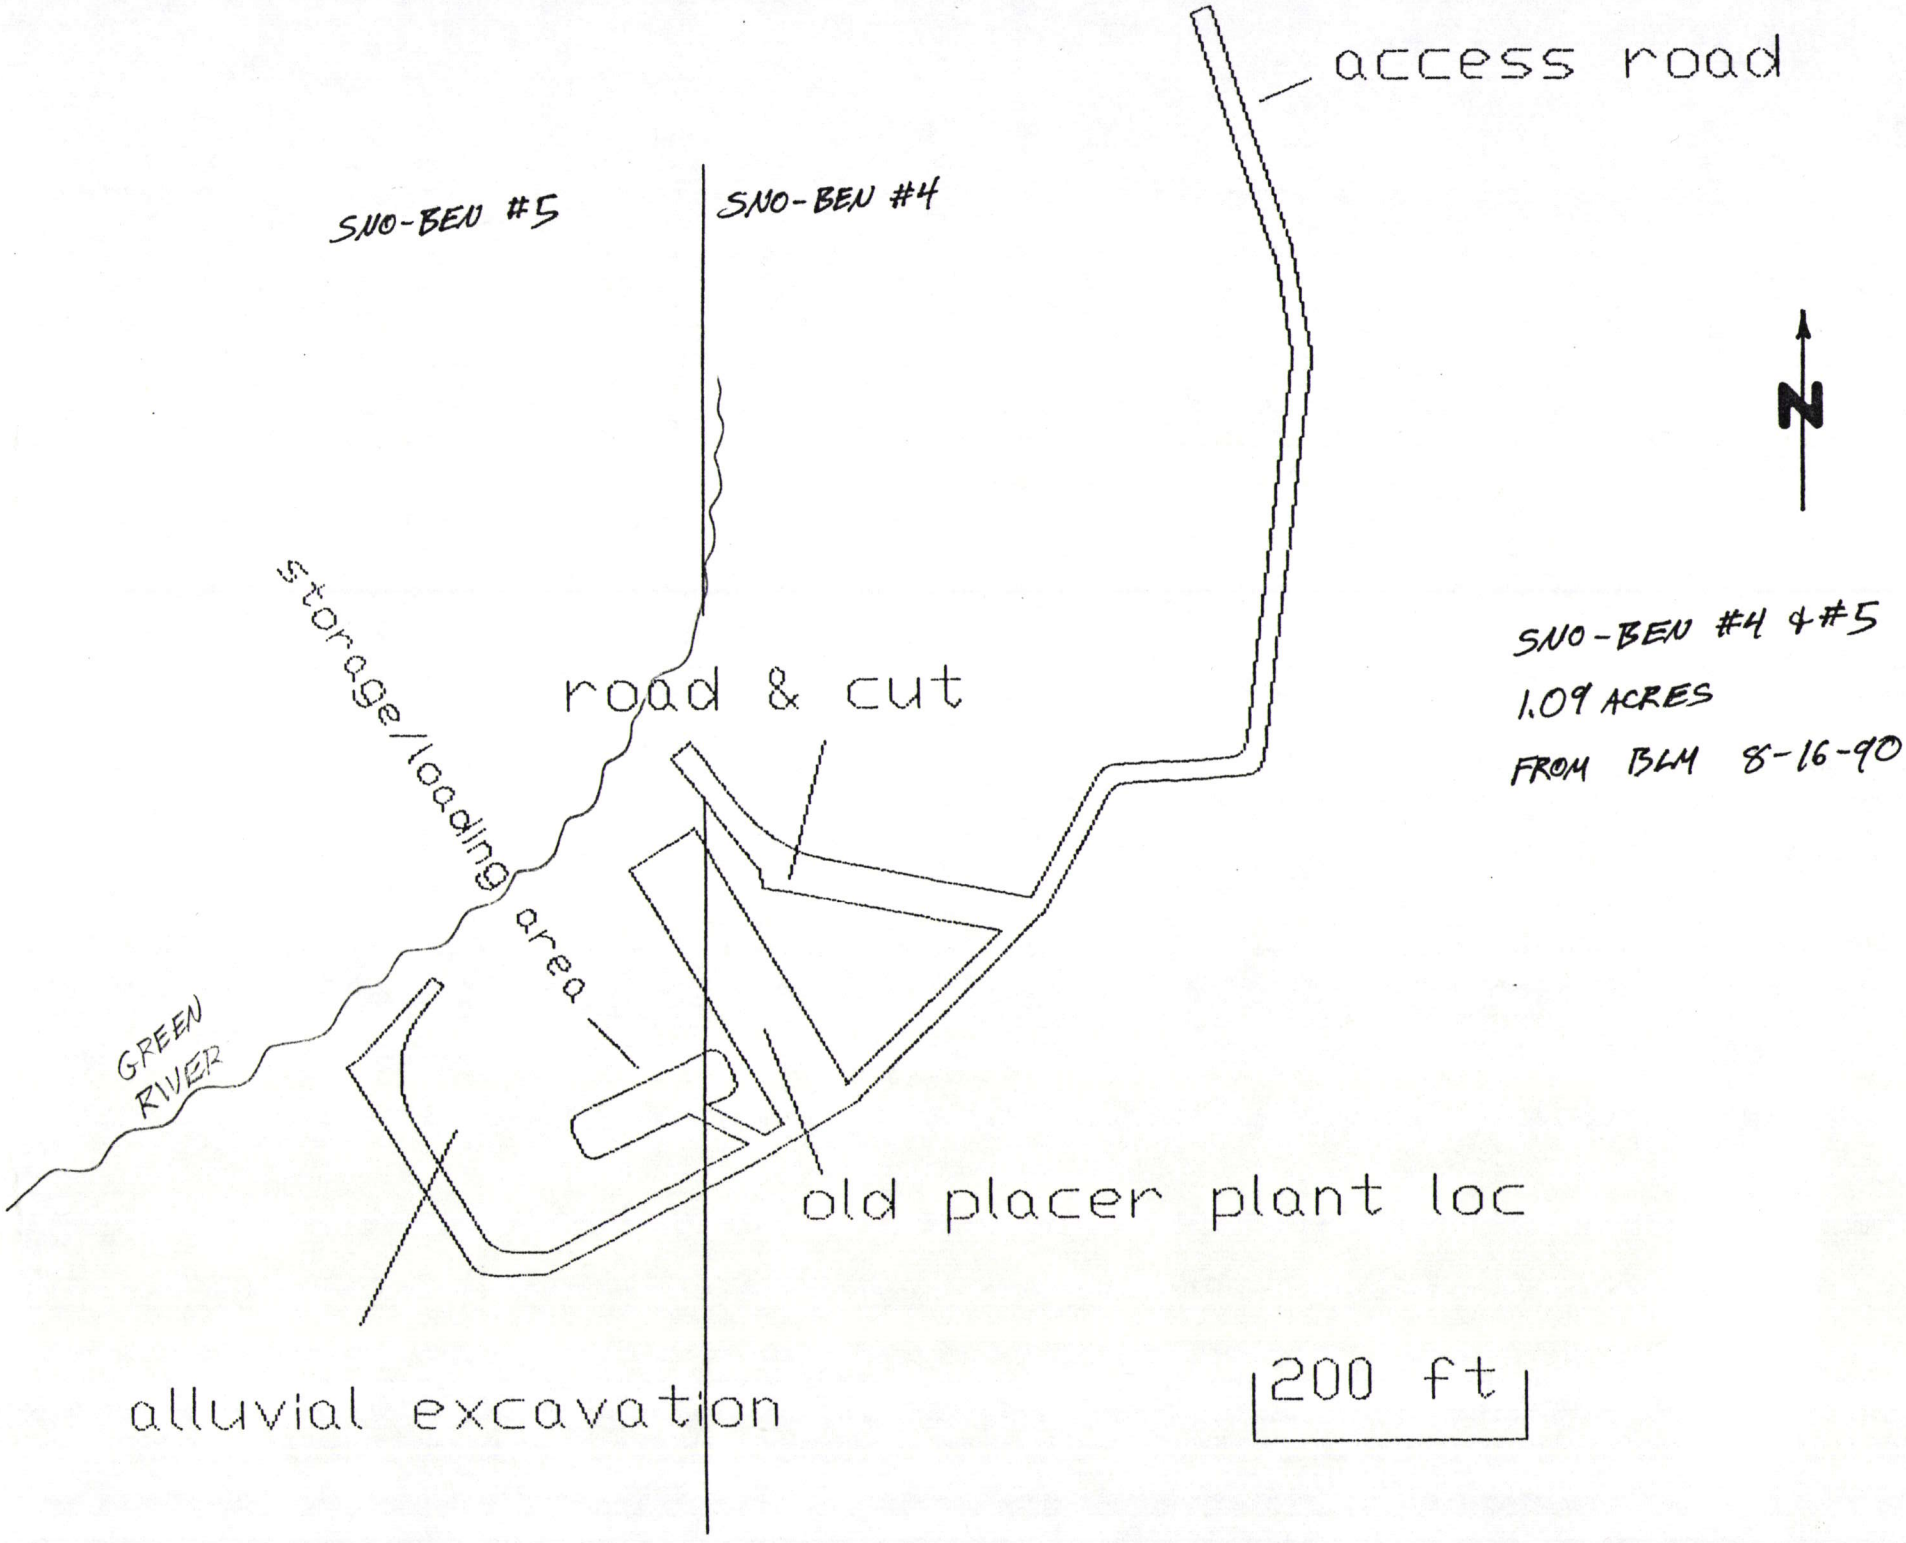
access road
SNO-BEN #5
SNO-BEN #4
N
SNO-BEN #4 & #5
1.09 ACRES
FROM BLM 8-16-90
storage/loading area
road & cut
GREEN RIVER
old placer plant loc
alluvial excavation
200 ft

S/047/048

FROM BLM 8-16-90

4.9 ACRES TOTAL DISTURBANCE

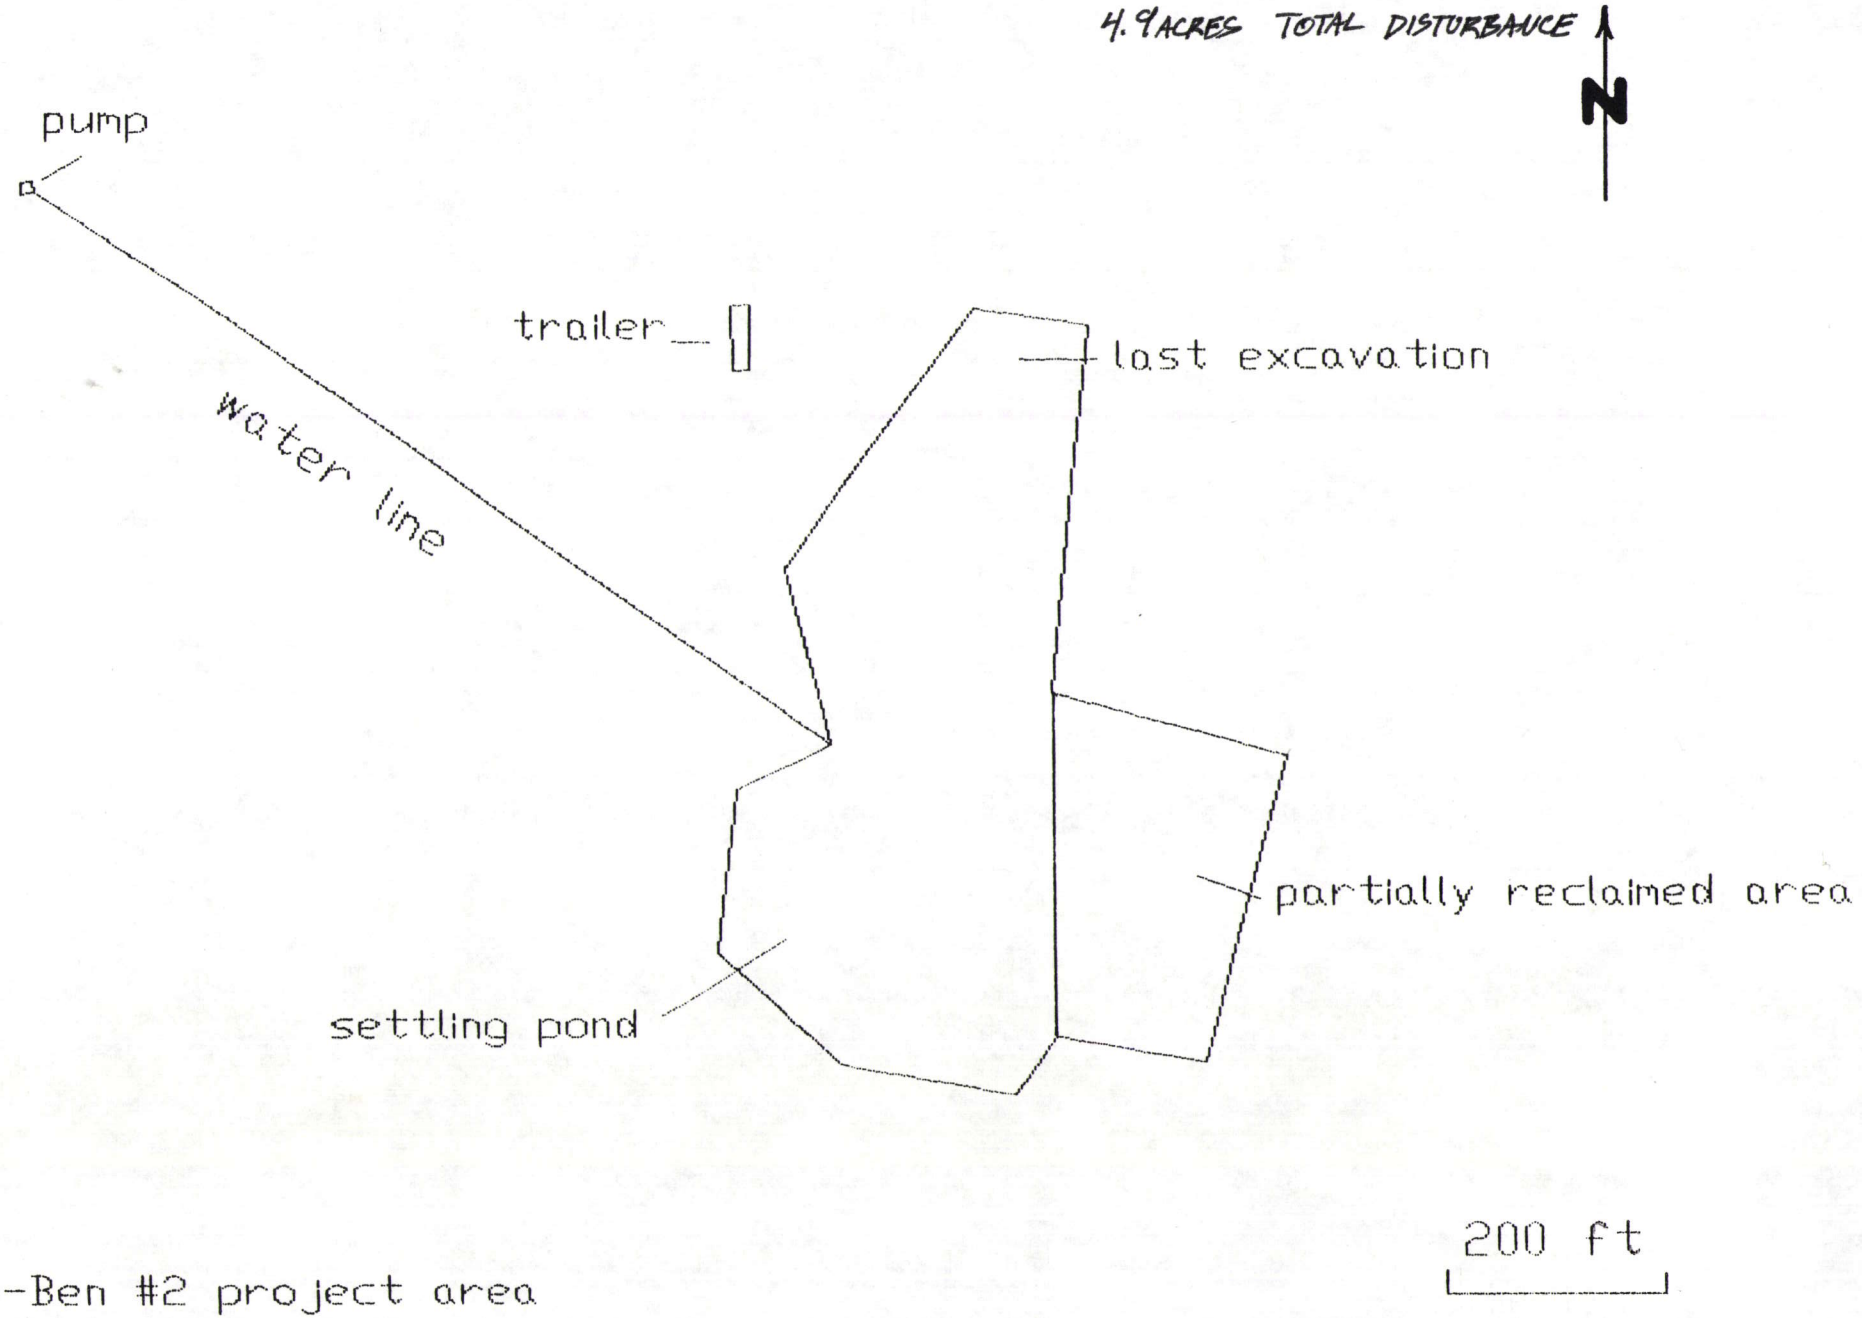


Sno-Ben #2 project area