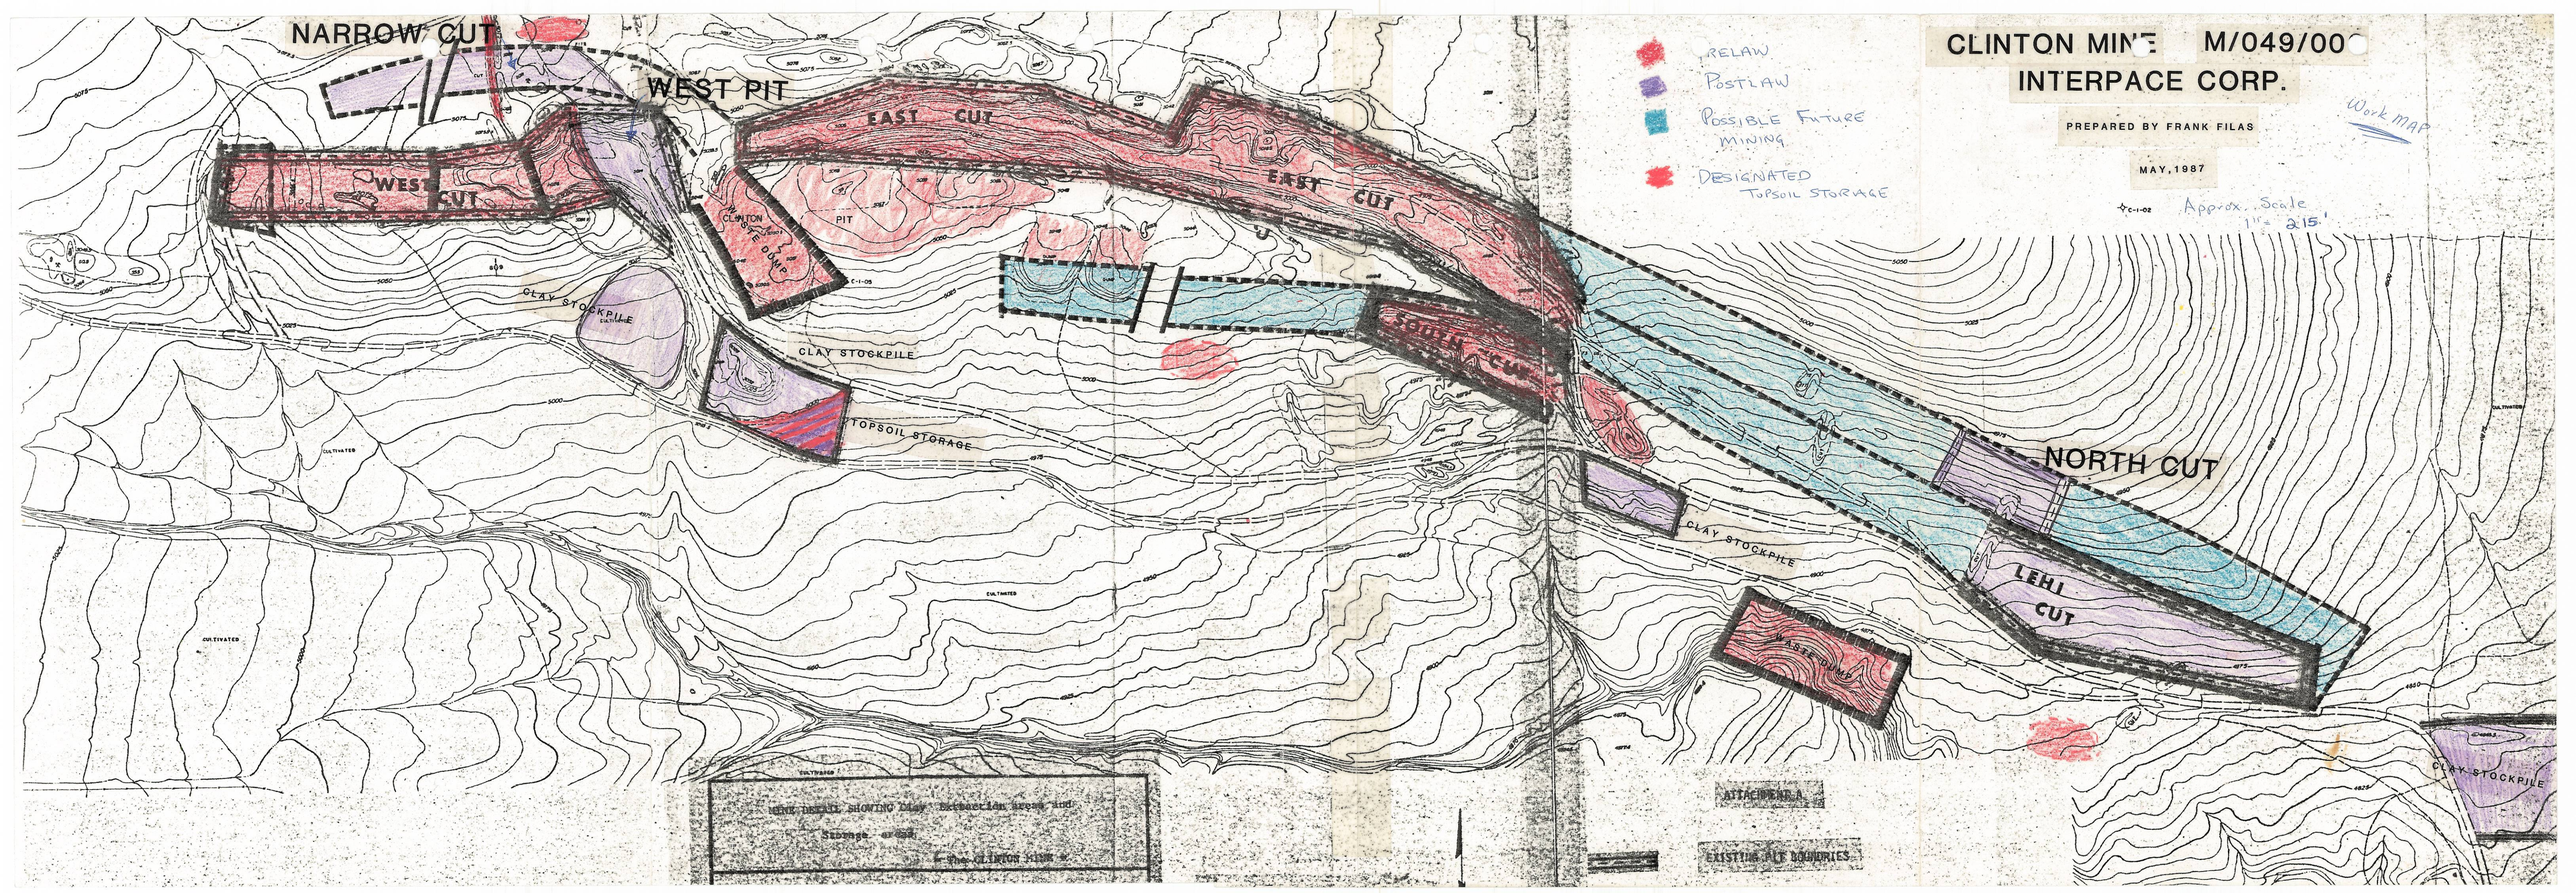
CLINTON MINE M/049/00
INTERPACE CORP.
PREPARED BY FRANK FILAS
MAY, 1987
Work MAP
Approx. Scale 1" = 215'
RELAW
POSTLAW
POSSIBLE FUTURE MINING
DESIGNATED TOPSOIL STORAGE
NARROW CUT
WEST PIT
WEST CUT
EAST CUT
EAST CUT
PIT
CLINTON WASTE DUMP
CLAY STOCKPILE
CLAY STOCKPILE
TOPSOIL STORAGE
SOUTH CUT
NORTH CUT
CLAY STOCKPILE
LEHI CUT
WASTE DUMP
CLAY STOCKPILE
CULTIVATED
MINE DETAIL SHOWING Clay Extraction areas and Storage areas
The CLINTON MINE
ATTACHMENT A
EXISTING PIT BOUNDRIES