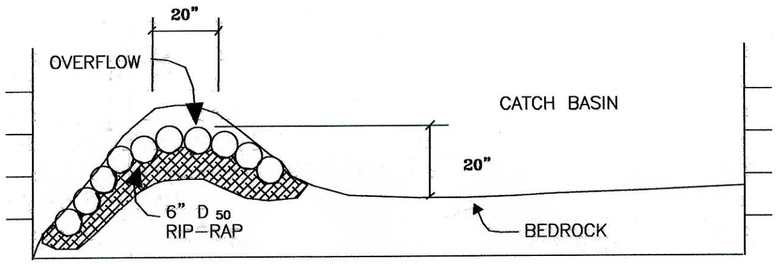

PROFILE C–C

(1" = 2')

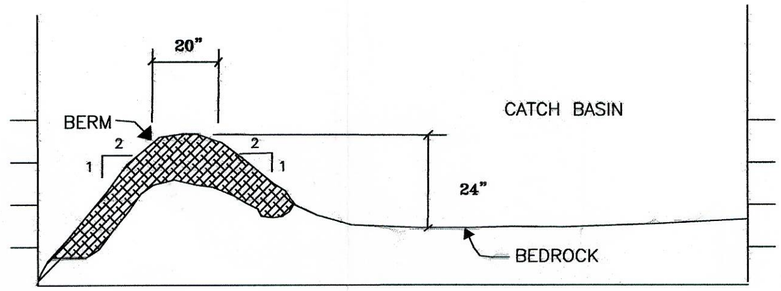

PROFILE B–B

(1" = 2')

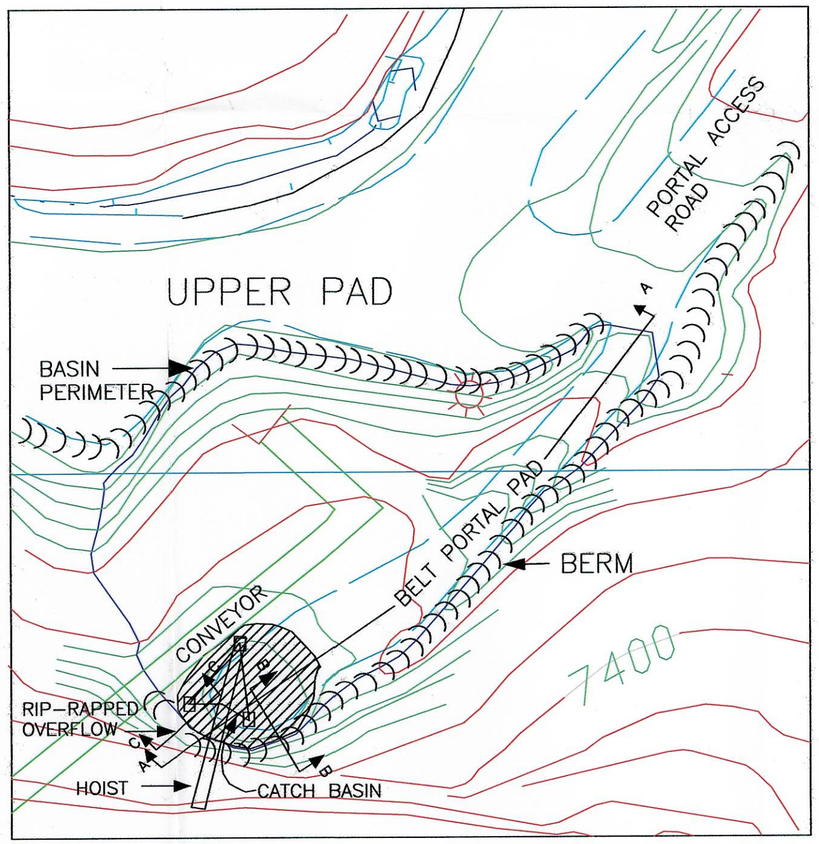

PLAN VIEW

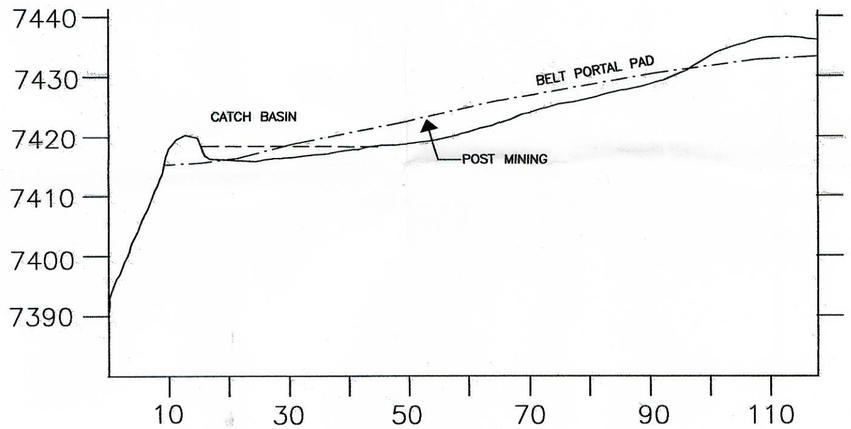

BELT PORTAL PAD PROFILE A–A

(1" = 20')

INCORPORATED
NOV 0 3 2005
Div. of Oil, Gas & Mining

RECEIVED
FEB 0 7 2006
DIV. OF OIL, GAS & MINING

LICENSED PROFESSIONAL ENGINEER
MARK A. REYNOLDS
5049079-2202
STATE OF UTAH

REV.	DATE	REMARKS	APPR.
1	7/12/93	Designated as belt portal pad (93E)	9/16/93
2	8/01/02	Changed name from 3–6 to 5–5	12/8/05
3			
4			
5			
6			
7			
8			
9			
10			

CO–OP MINING CO.

HUNTINGTON, UTAH

AS–BUILT BELT PORTAL PAD DETAILS

SCALE:	DRAWN BY:	DATE:
1" = 20'	C. Reynolds	6/20/91

BEAR CANYON | PLATE 5–5