FILED

AUG 24 2011

SECRETARY, BOARD OF
OIL, GAS & MINING

"A"

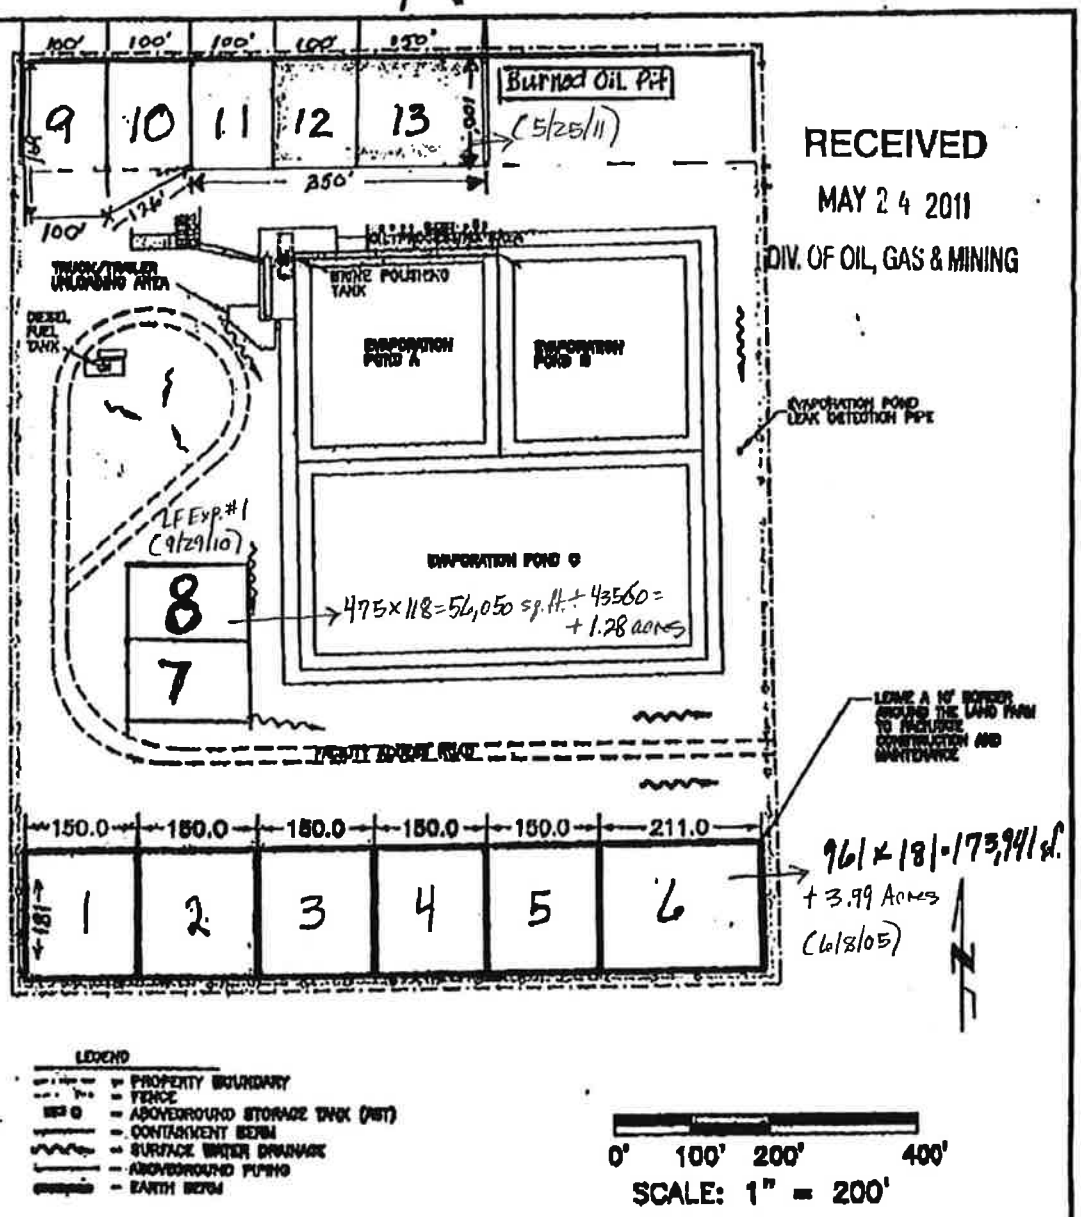

RECEIVED

MAY 24 2011

DIV. OF OIL, GAS & MINING

iiná bá	APPROVED:	DATE:	SITE PLAN LANDFARM REMEDIATION AREA MONTEZUMA WELL SERVICE MONTEZUMA CREEK, UTAH
	DRAWN BY: KDS	DATE: 8/1/01	
	REVISIONS BY: TLONG	DATE: 4/7/05	
	PROJECT # 0016171	FIGURE: 1	

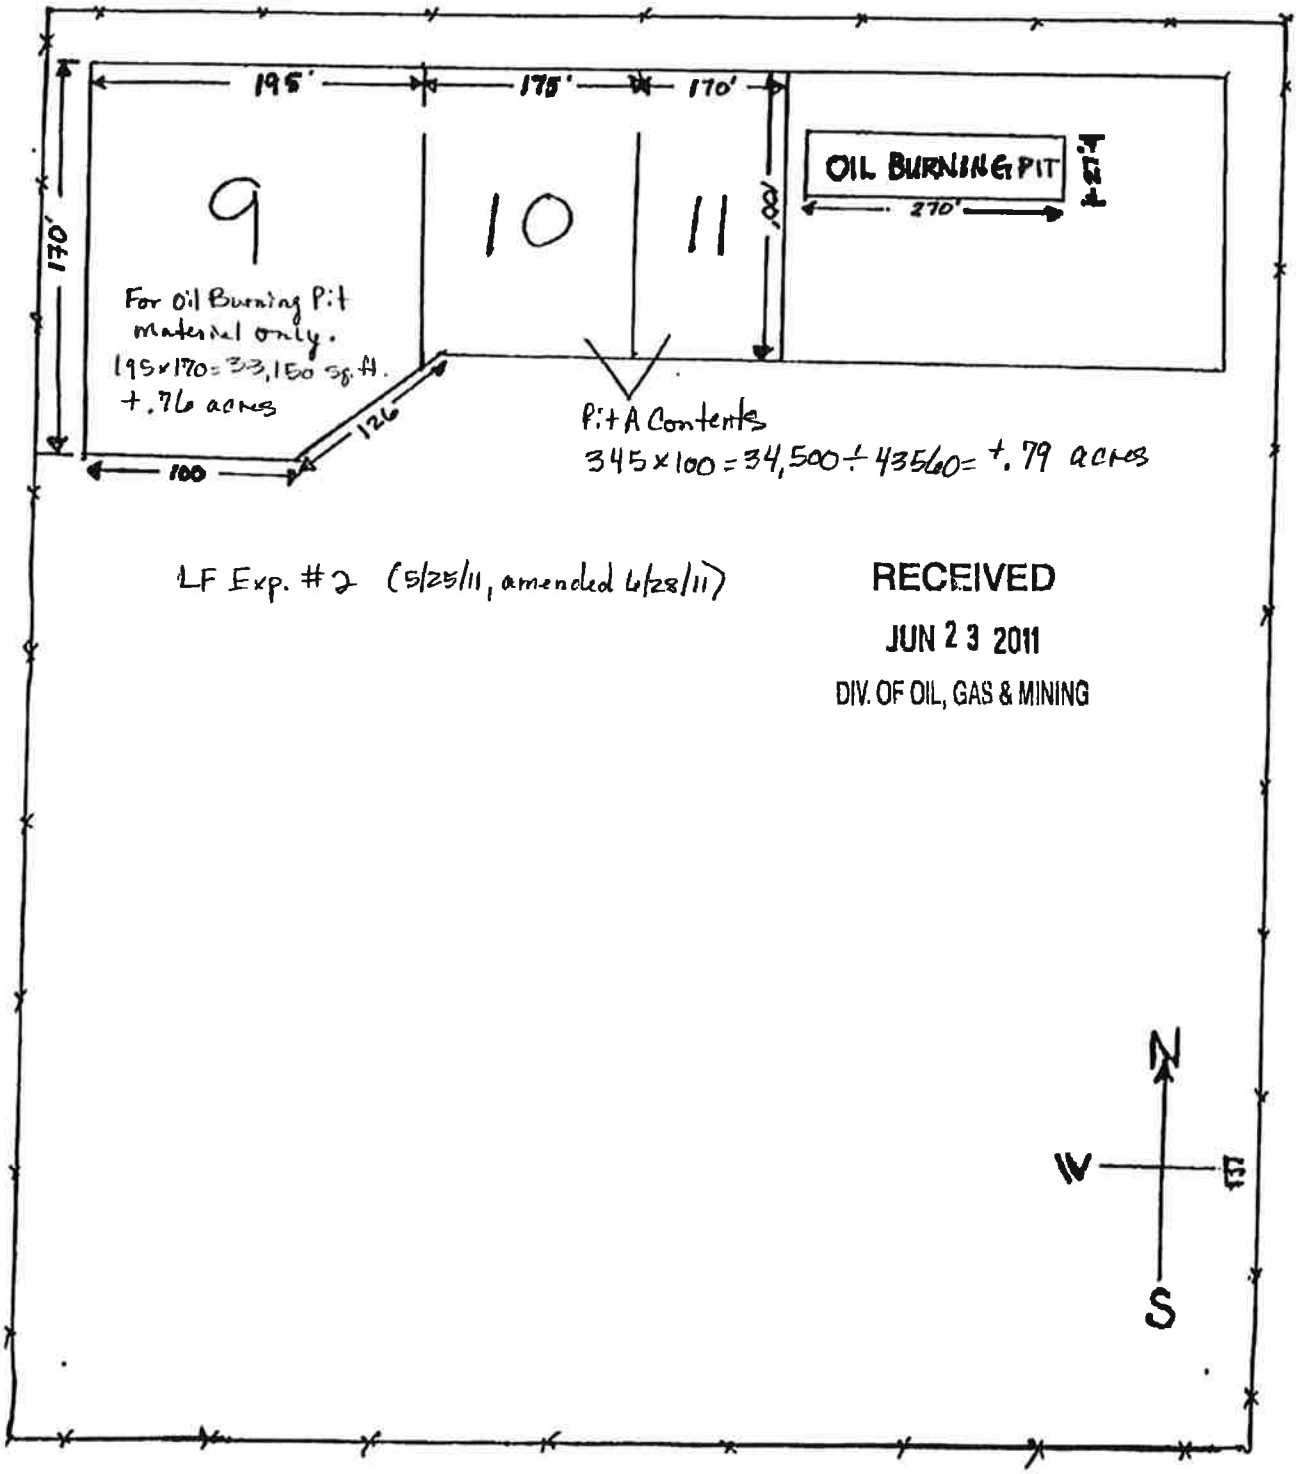

LF Exp. #2 (5/25/11, amended 6/28/11)

RECEIVED
JUN 23 2011
DIV. OF OIL, GAS & MINING