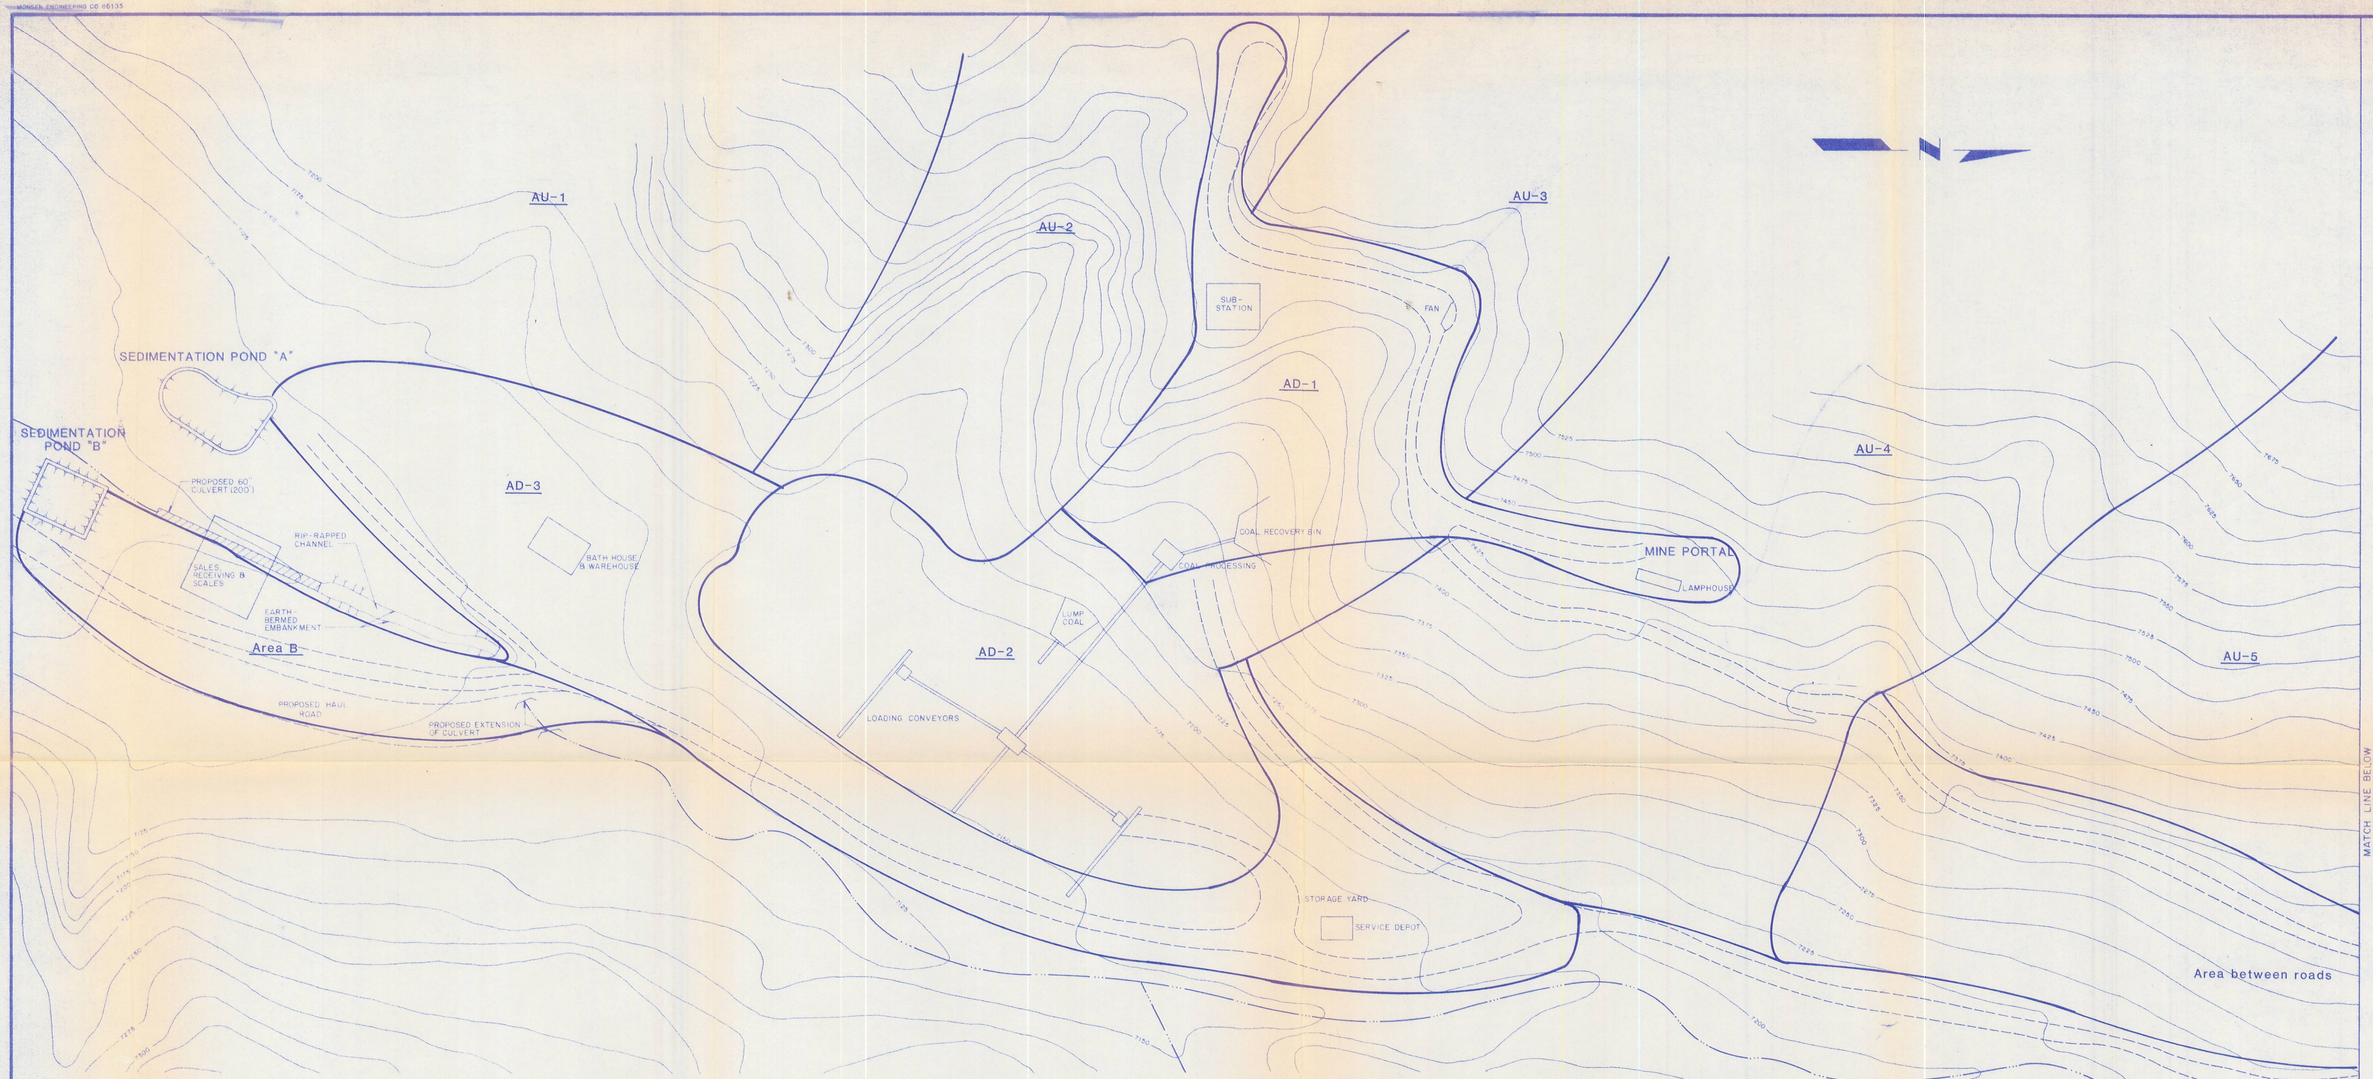

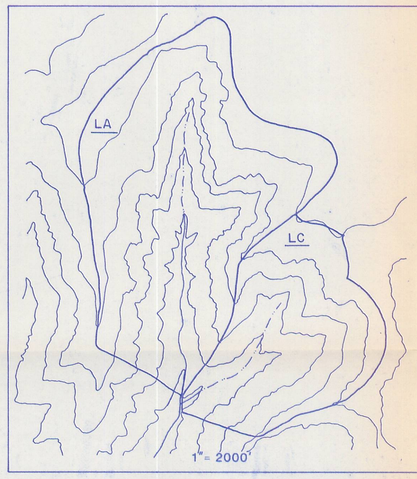

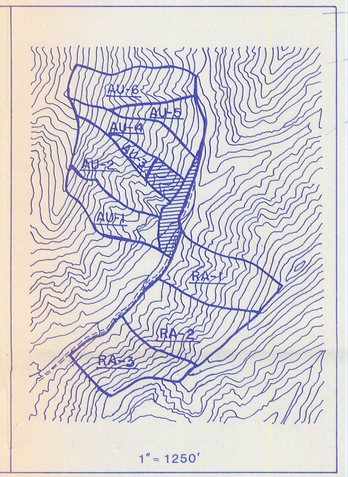

HORROCKS / CAROLLO ENGINEERS
1 WEST MAIN STREET
AMERICAN FORK, UTAH 84003

BEAR CREEK CANYON CO-OP MINE

COMPUTED AREA LOCATIONS

DESIGNED	CHECKED	DATE	SCALE	DRAWING NO	SHEET
EGN	HLW	APR 84	1" = 80'		
DRAWN	TRACED	REVISED			NO. OF
DDG		6/21/84			