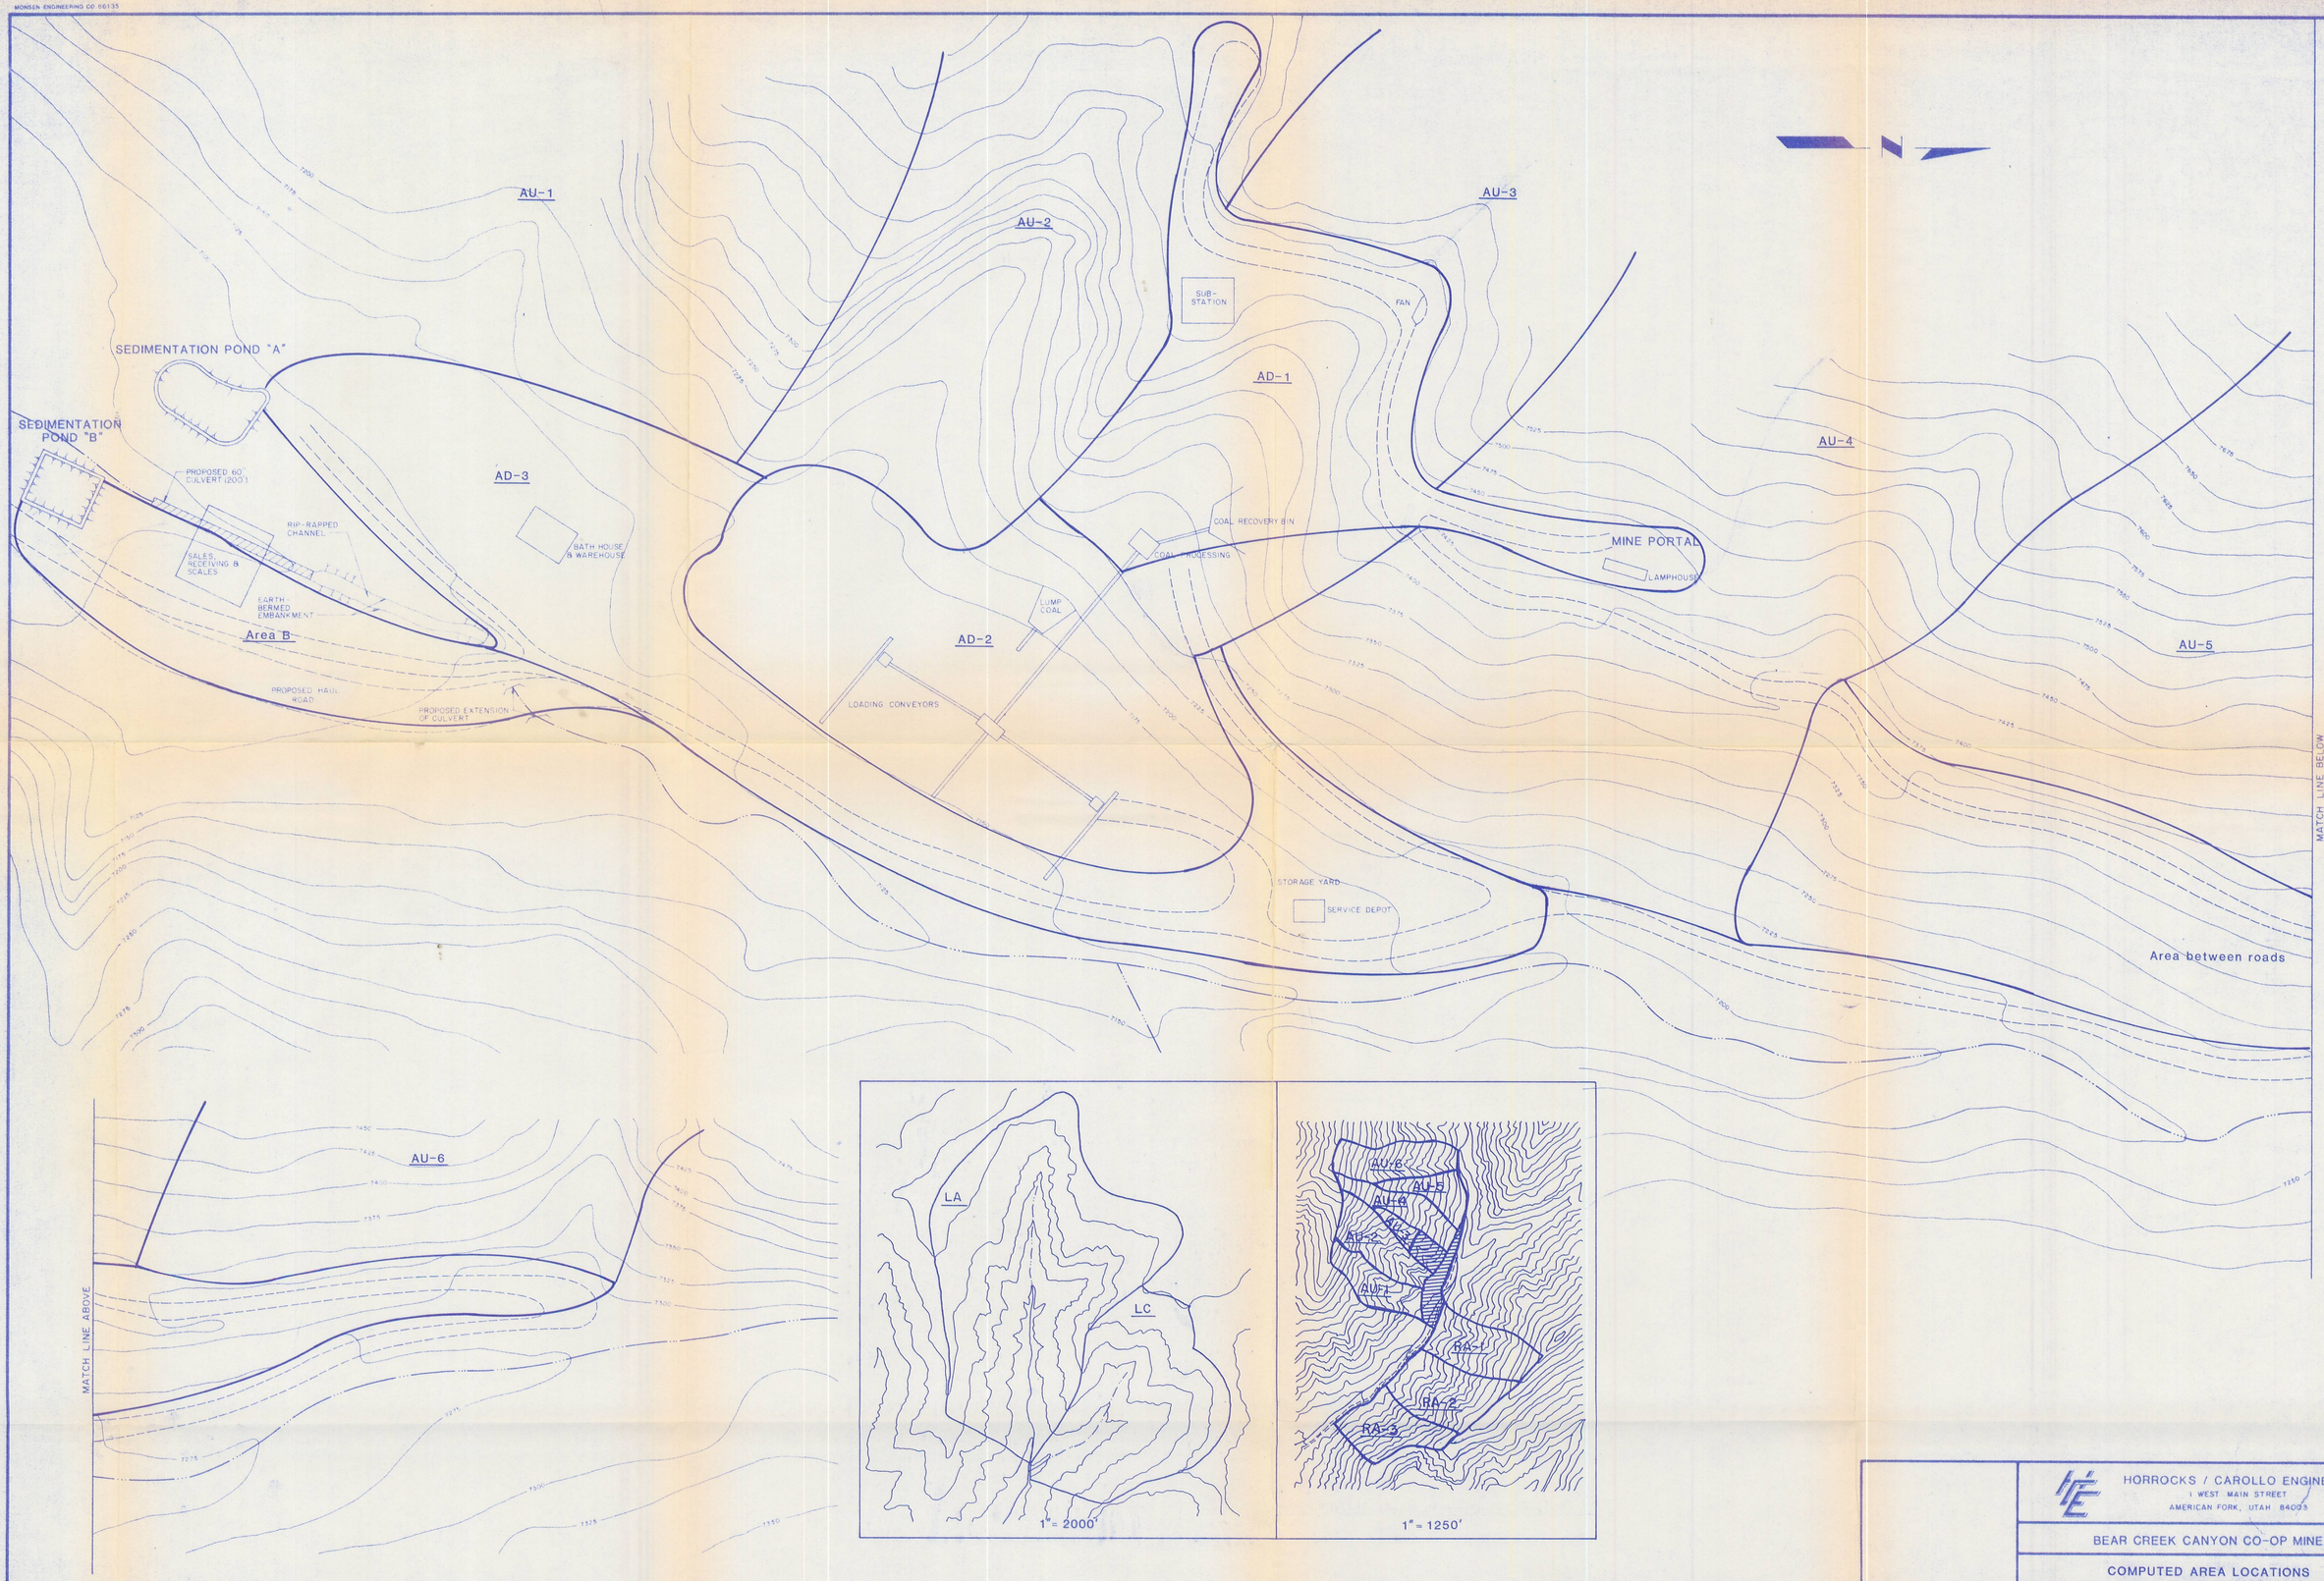


HORROCKS / CAROLLO ENGINEERS
1 WEST MAIN STREET
AMERICAN FORK, UTAH 84003

BEAR CREEK CANYON CO-OP MINE

COMPUTED AREA LOCATIONS

| DESIGNED | CHECKED | DATE | SCALE | DRAWING NO | SHEET |
|---|---|---|---|---|---|
| EGN | HLW | APR 84 | 1" = 80' | | NO. OF |
| DRAWN | TRACED | REVISED | | | |
| DDG | | 6/21/84 | | | |