CO-OP MINING CO.

HUNTINGTON, UTAH

POST-MINING TOPOGRAPHY

SCALE:	DRAWN BY:	DATE:
1"= 50'	C. Reynolds	5/22/91

BEAR CANYON | PLATE 5-6C
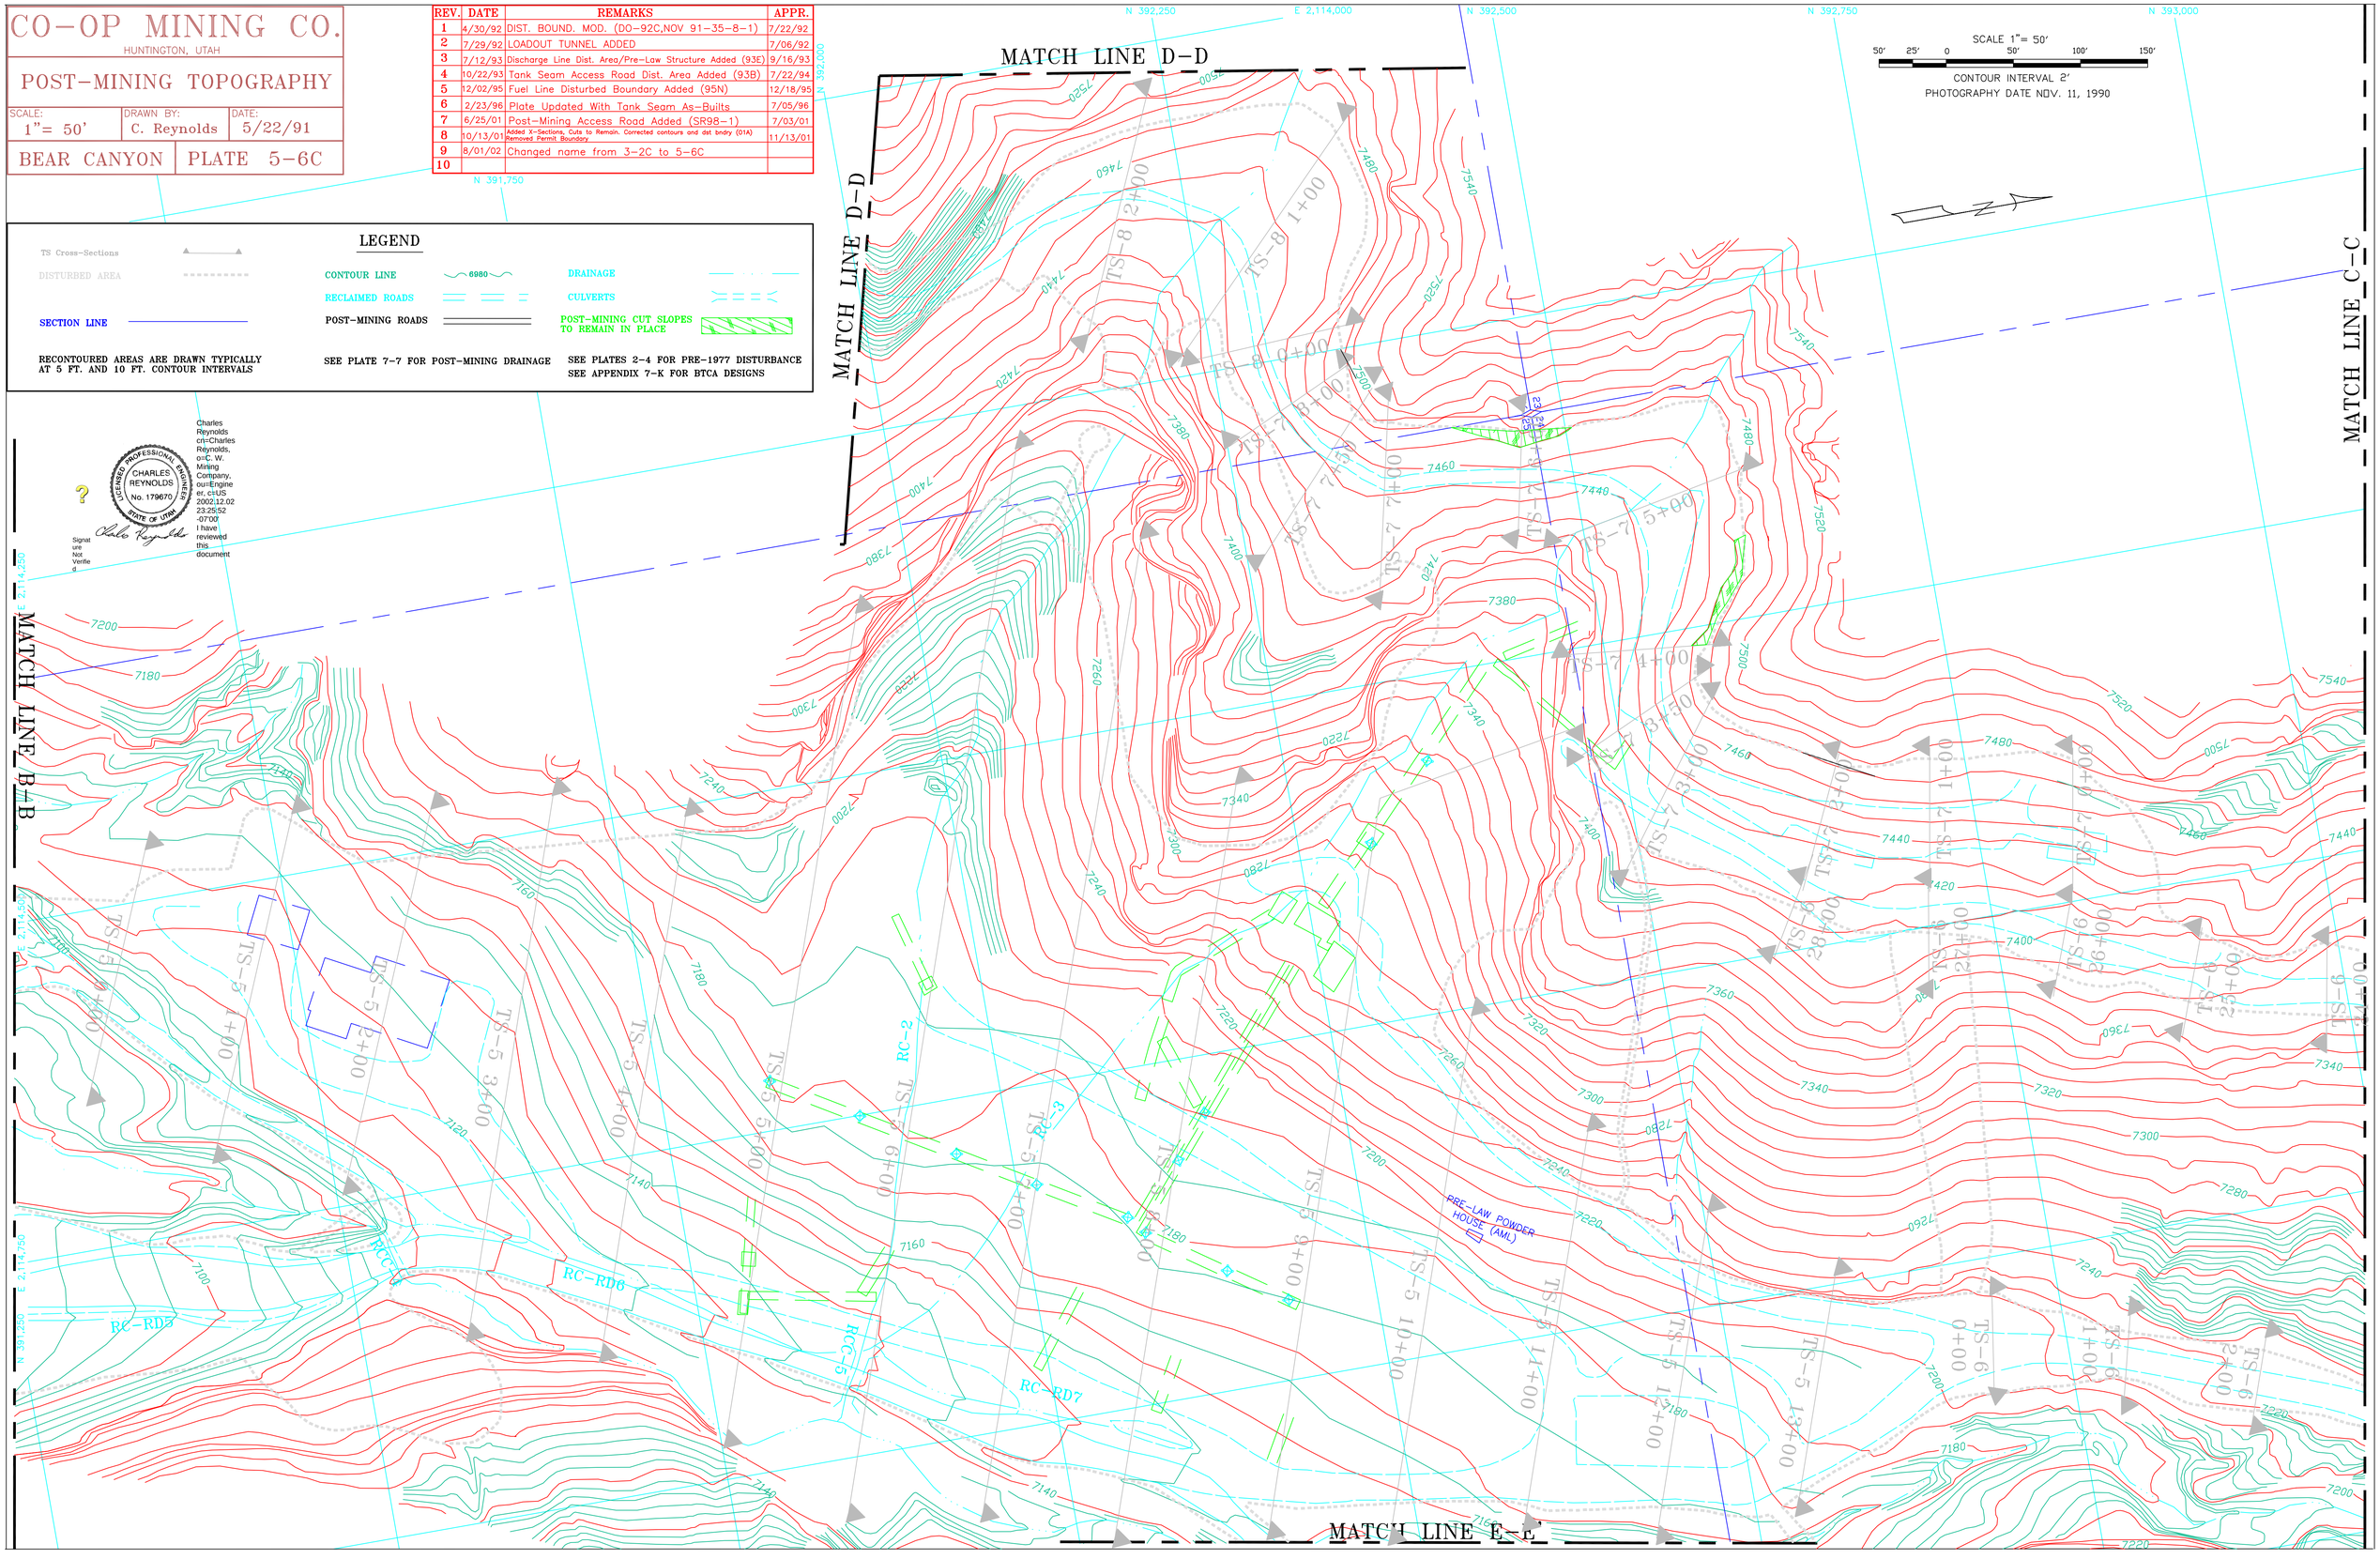
REV.	DATE	REMARKS	APPR.
1	4/30/92	DIST. BOUND. MOD. (DO-92C,NOV 91-35-8-1)	7/22/92
2	7/29/92	LOADOUT TUNNEL ADDED	7/06/92
3	7/12/93	Discharge Line Dist. Area/Pre-Law Structure Added (93E)	9/16/93
4	10/22/93	Tank Seam Access Road Dist. Area Added (93B)	7/22/94
5	12/02/95	Fuel Line Disturbed Boundary Added (95N)	12/18/95
6	2/23/96	Plate Updated With Tank Seam As-Builts	7/05/96
7	6/25/01	Post-Mining Access Road Added (SR98-1)	7/03/01
8	10/13/01	Added X-Sections, Cuts to Remain. Corrected contours and dst bndry (01A) Removed Permit Boundary	11/13/01
9	8/01/02	Changed name from 3-2C to 5-6C	
10