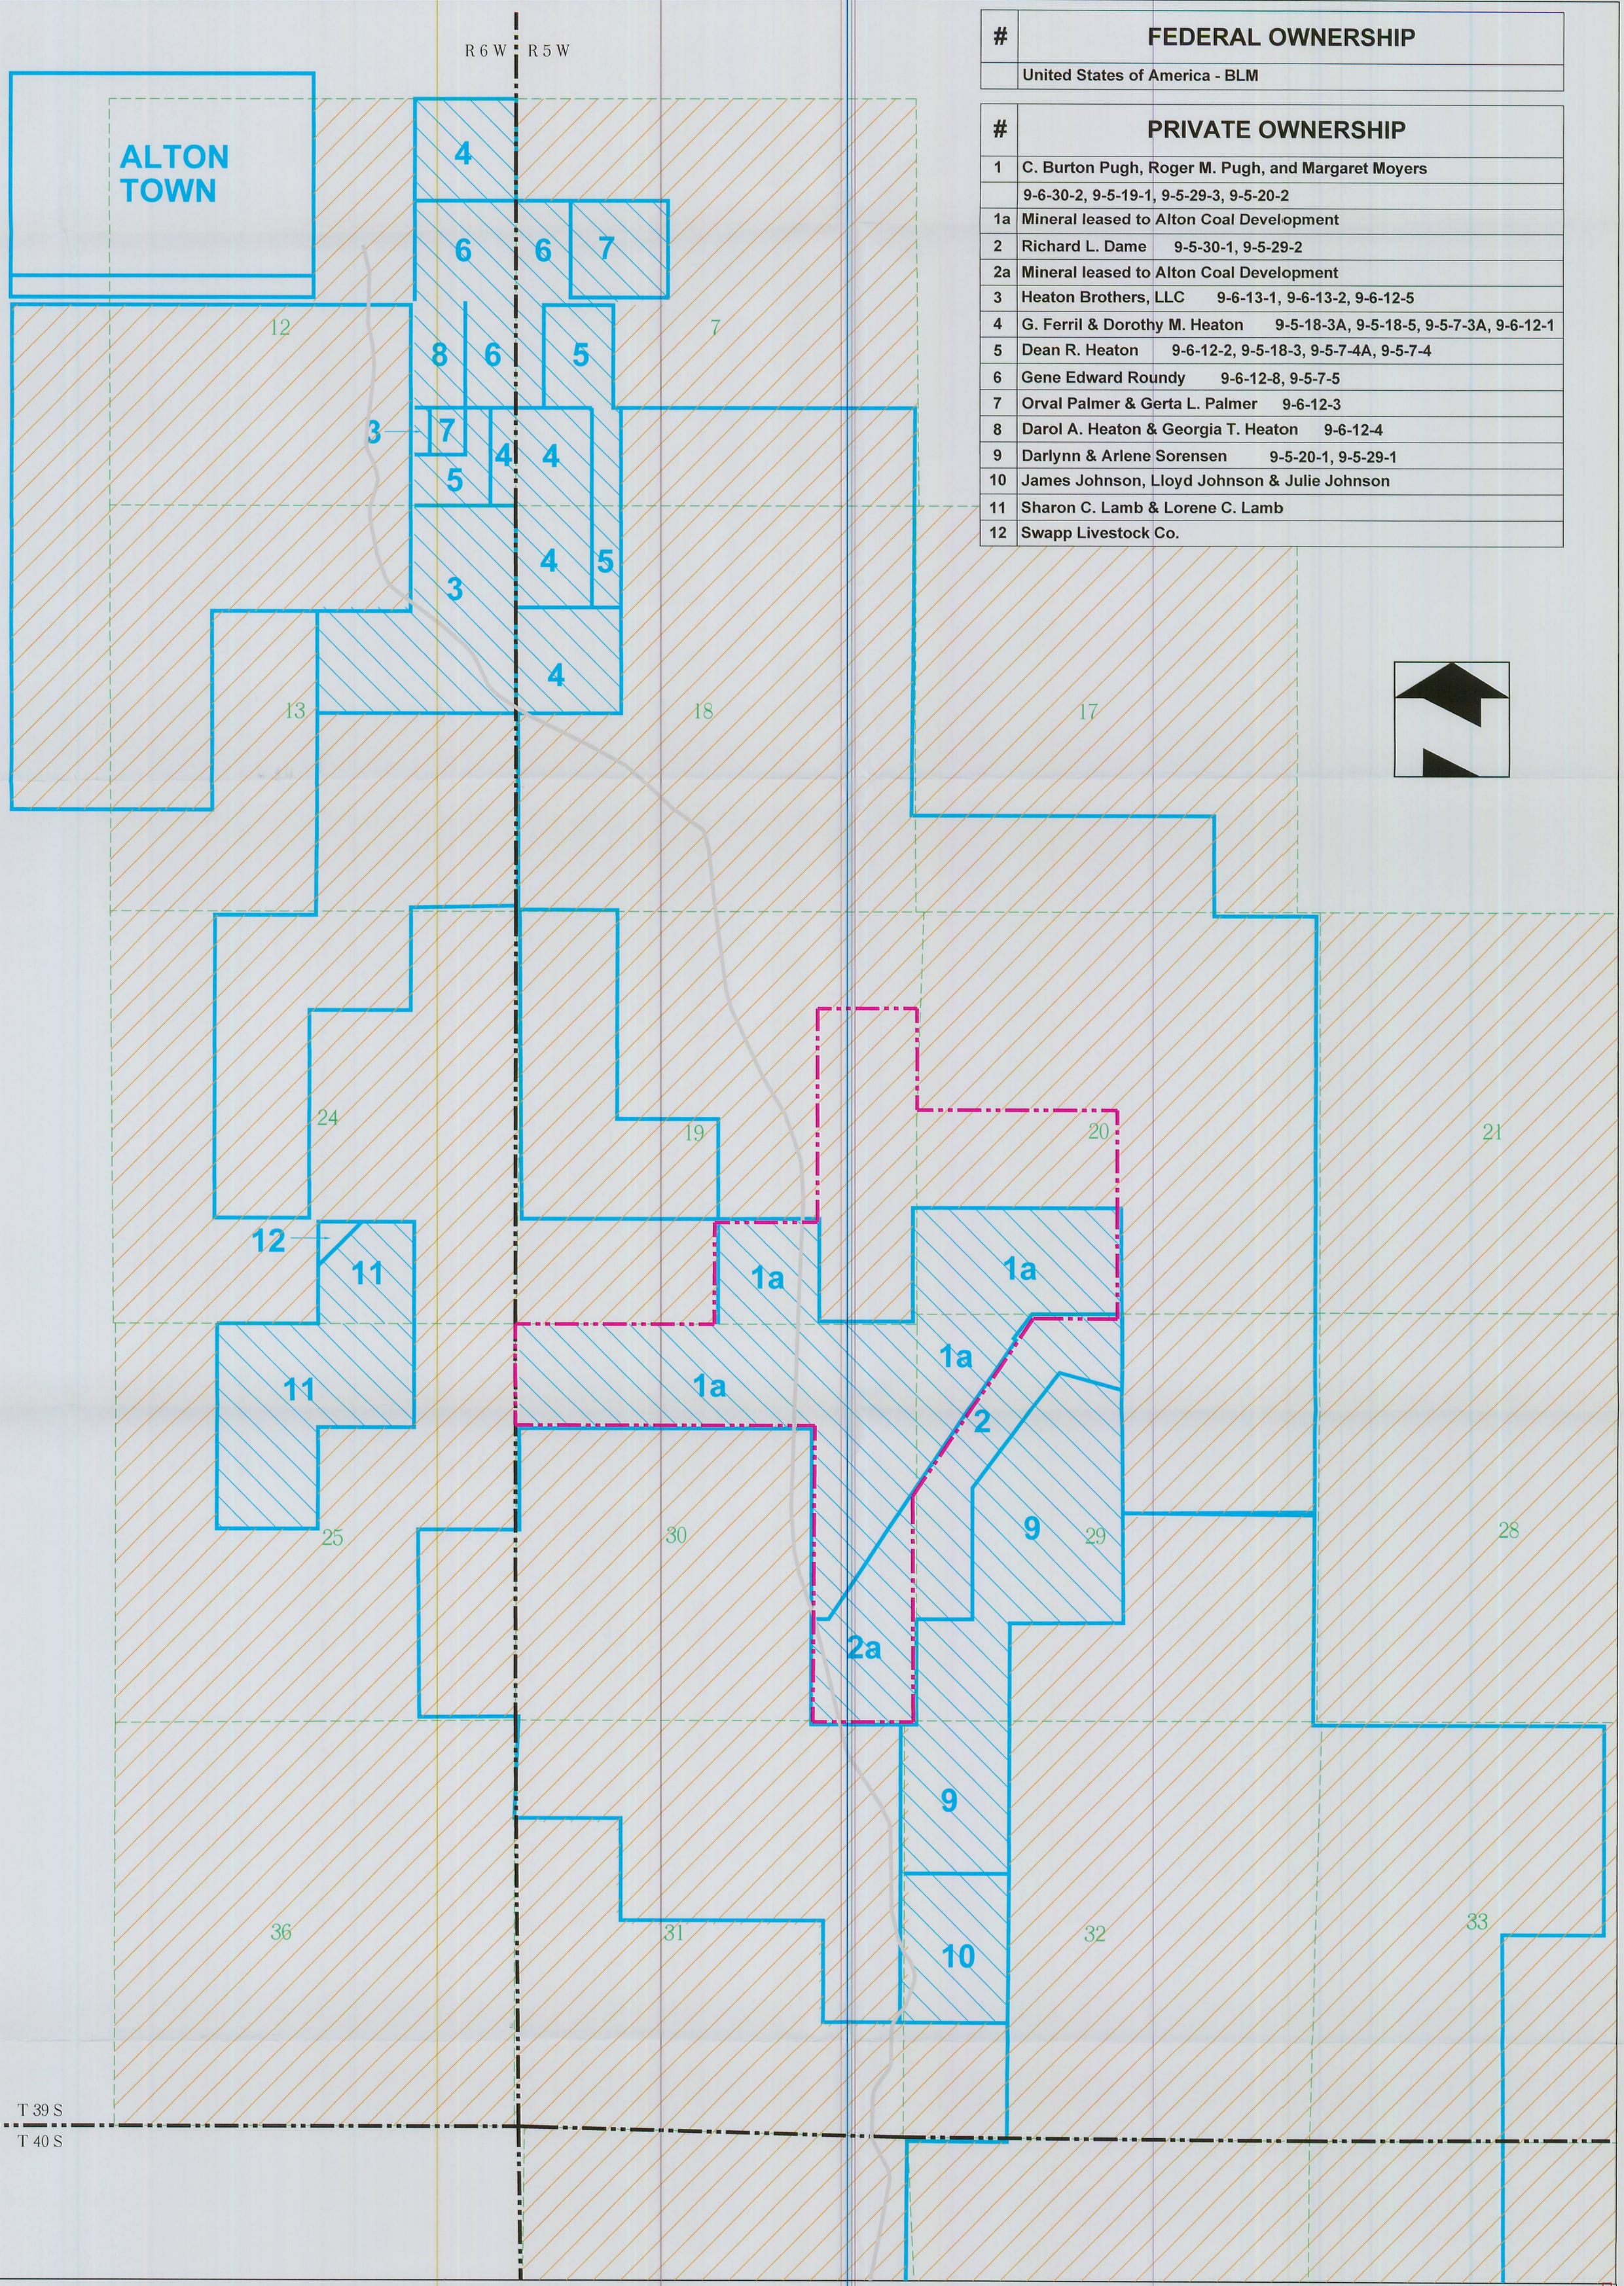

#	FEDERAL OWNERSHIP
	United States of America - BLM

#	PRIVATE OWNERSHIP
1	C. Burton Pugh, Roger M. Pugh, and Margaret Moyers
	9-6-30-2, 9-5-19-1, 9-5-29-3, 9-5-20-2
1a	Mineral leased to Alton Coal Development
2	Richard L. Dame 9-5-30-1, 9-5-29-2
2a	Mineral leased to Alton Coal Development
3	Heaton Brothers, LLC 9-6-13-1, 9-6-13-2, 9-6-12-5
4	G. Ferril & Dorothy M. Heaton 9-5-18-3A, 9-5-18-5, 9-5-7-3A, 9-6-12-1
5	Dean R. Heaton 9-6-12-2, 9-5-18-3, 9-5-7-4A, 9-5-7-4
6	Gene Edward Roundy 9-6-12-8, 9-5-7-5
7	Orval Palmer & Gerta L. Palmer 9-6-12-3
8	Darol A. Heaton & Georgia T. Heaton 9-6-12-4
9	Darlynn & Arlene Sorensen 9-5-20-1, 9-5-29-1
10	James Johnson, Lloyd Johnson & Julie Johnson
11	Sharon C. Lamb & Lorene C. Lamb
12	Swapp Livestock Co.

LEGEND:

- PERMIT AREA
- BLM OWNERSHIP
- PRIVATE OWNERSHIP
- COAL OWNERSHIP BOUNDARY
- COUNTY ROAD

DRAWN BY:	CHECKED BY:
N. BUTKOVICH	APC
DRAWING: 1 – 4	DATE: 8/16/04
	SCALE: 1" = 1000'
JOB NUMBER: 1400	SHEET

REVISIONS

DATE:	BY:
9/13/04	NLB
3/6/06	JAS
6/6/06	NLB
2/21/07	NLB
8/25/08	CRM

COAL OWNERSHIP

COAL HOLLOW PROJECT
ALTON, UTAH

DRAWING: 1-4

Registered Professional Engineer
275875-2202
CHRIS R. McCOURT
8-26-08
State of Utah

Alton Coal Development
Coal Hollow Project
463 North 100 West, Suite 1
Cedar City, Utah 84720
Phone (435)867-5331
Fax (435)867-1192

Div. of Oil, Gas & Mining
OCT 15 2008
RECEIVED
DEC 22 2008
DIV. OF OIL, GAS & MINING