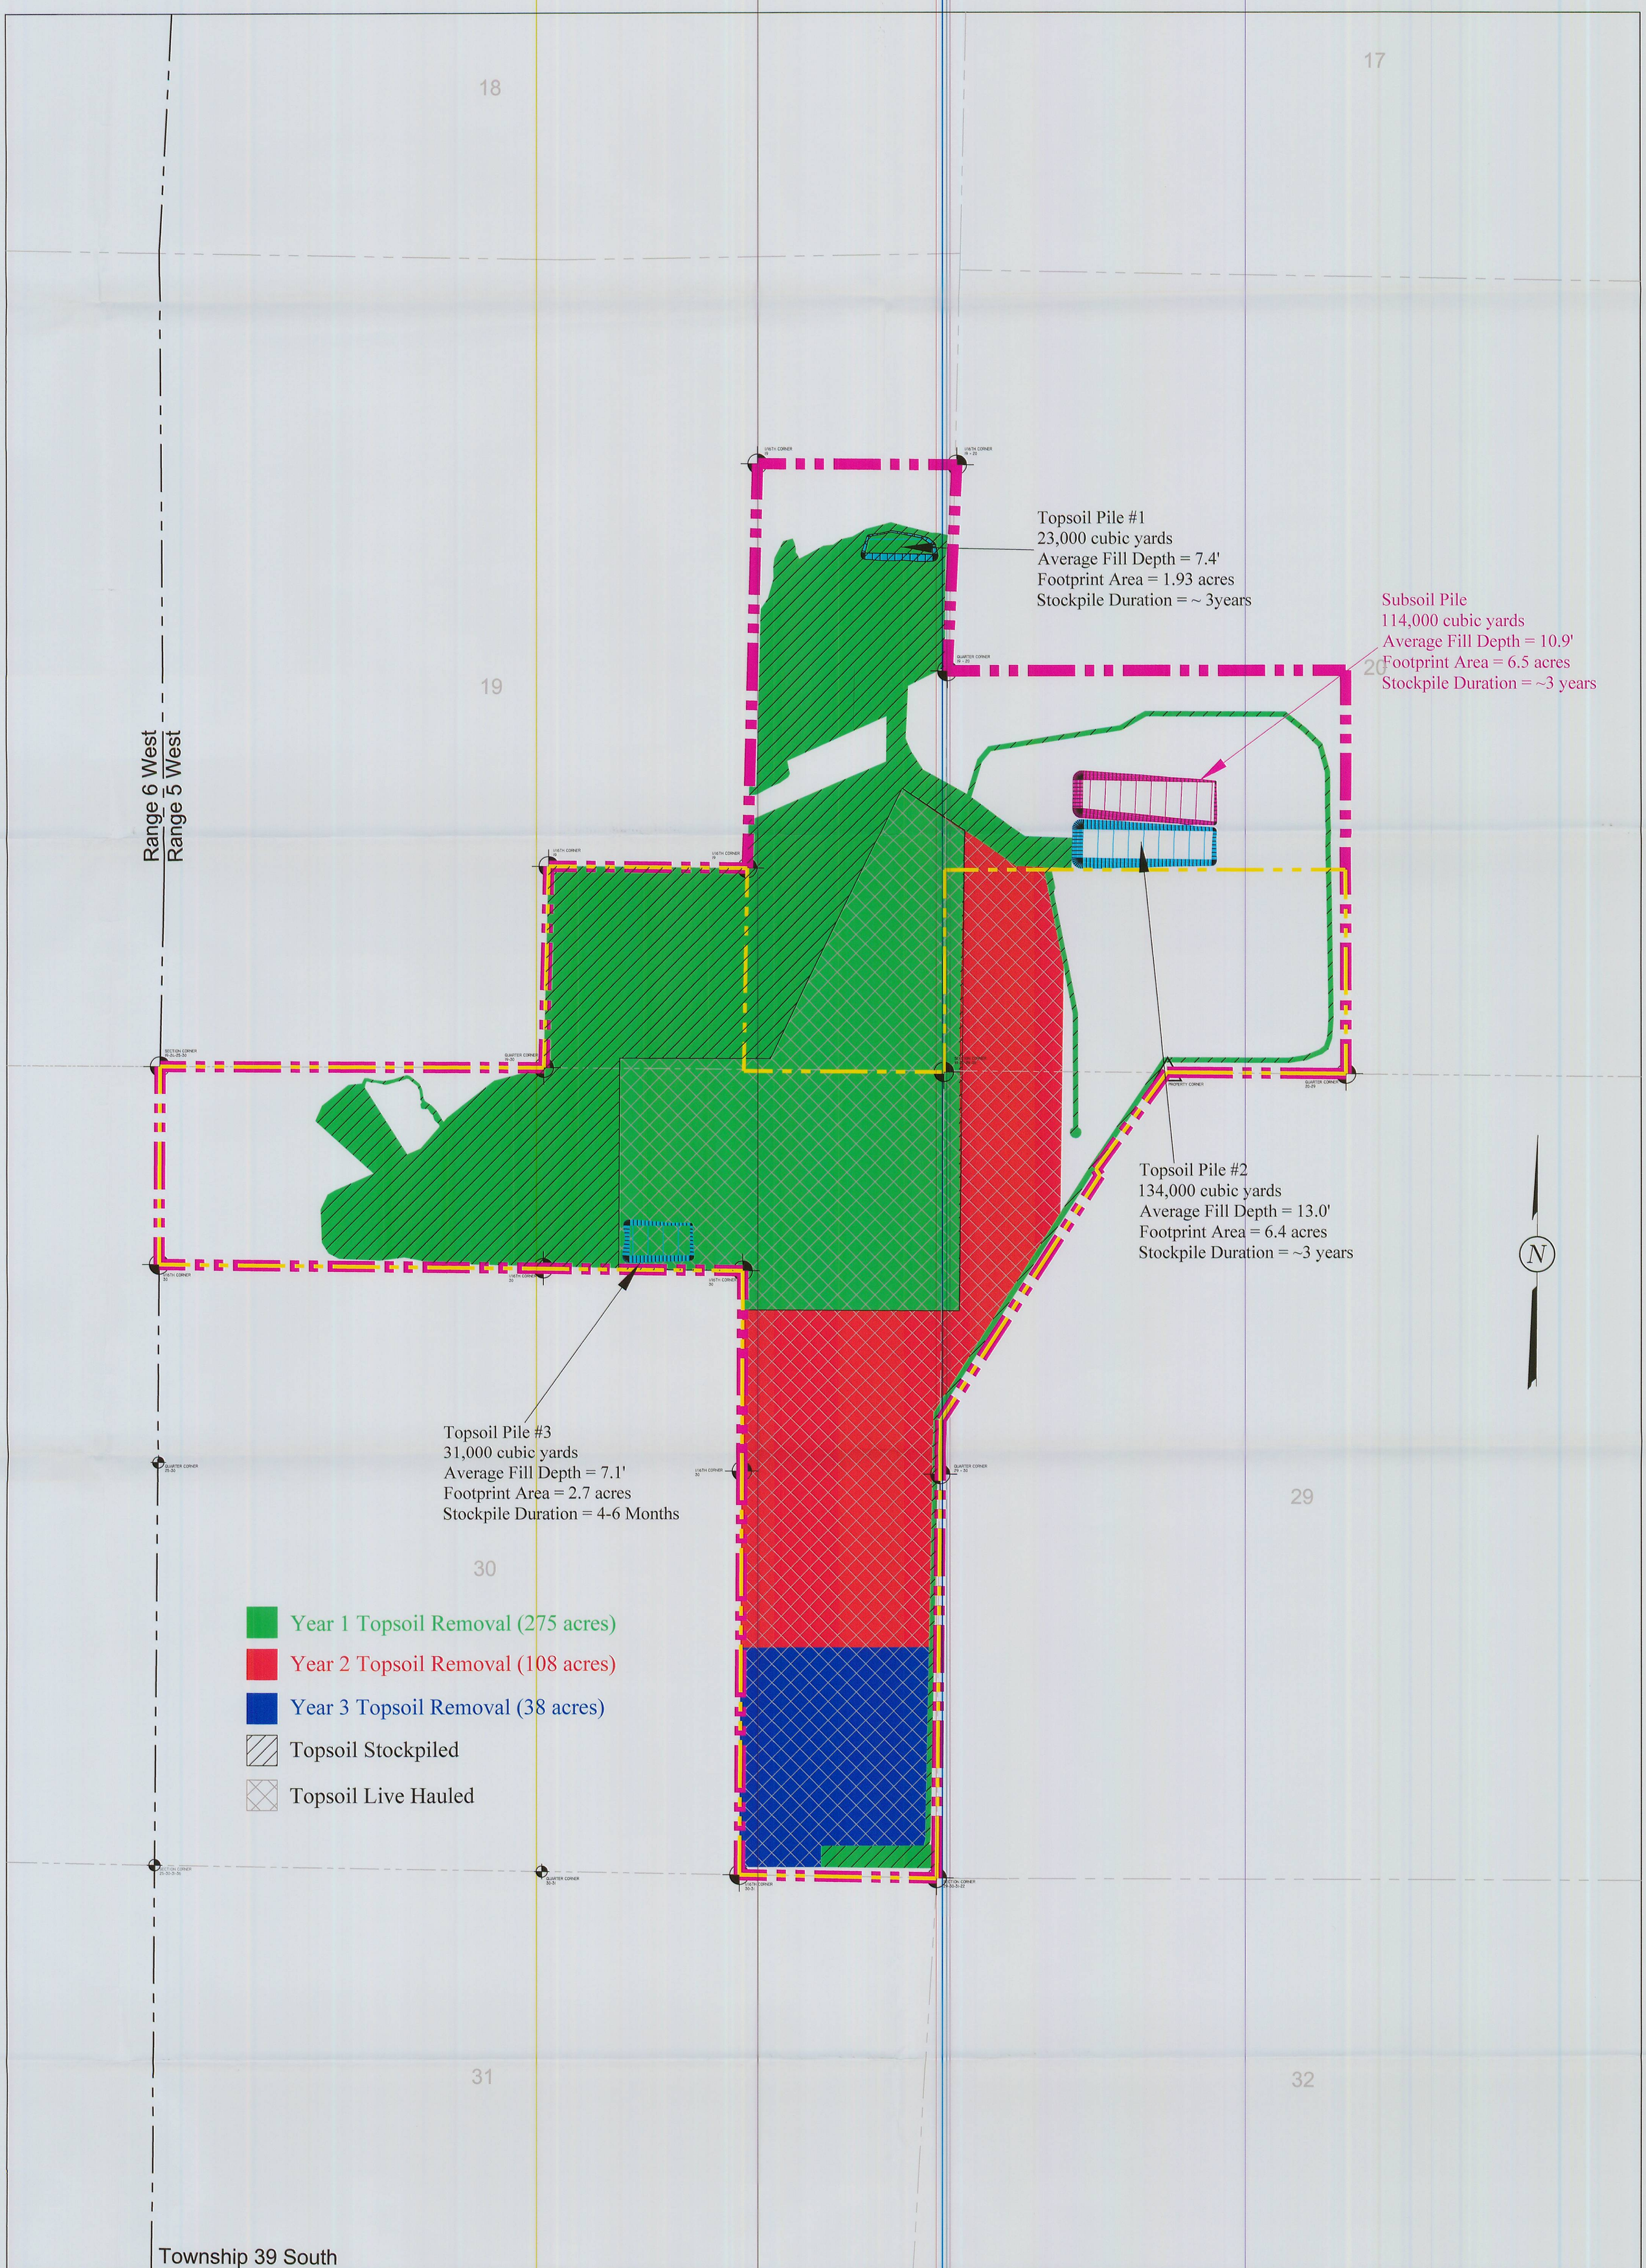

LEGEND:

- PERMIT BOUNDARY
- PRIVATE COAL OWNERSHIP
- SECTION LINE
- FOUND SECTION CORNER
- FOUND PROPERTY CORNER

DRAWN BY:	CHECKED BY:
J. STANSFIELD	CRM
DRAWING: 2–2	DATE: 4/20/07
	SCALE: 1" = 500'
JOB NUMBER: 1400	SHEET

REVISIONS

DATE:	BY:
1/11/08	CRM
10/27/08	CRM

TOPSOIL HANDLING

COAL HOLLOW PROJECT
ALTON, UTAH

DRAWING: 2-2

Registered Professional Engineer
275875-2202
CHRIS R. McCOURT
11-23-08
State of Utah

Alton Coal Development
Coal Hollow Project

463 North 100 West, Suite 1
Cedar City, Utah 84720
Phone (435)867-5331
Fax (435)867-1192

RECEIVED
DEC 22 2008
DIV. OF OIL, GAS & MINING
Div. of Oil, Gas & Mining