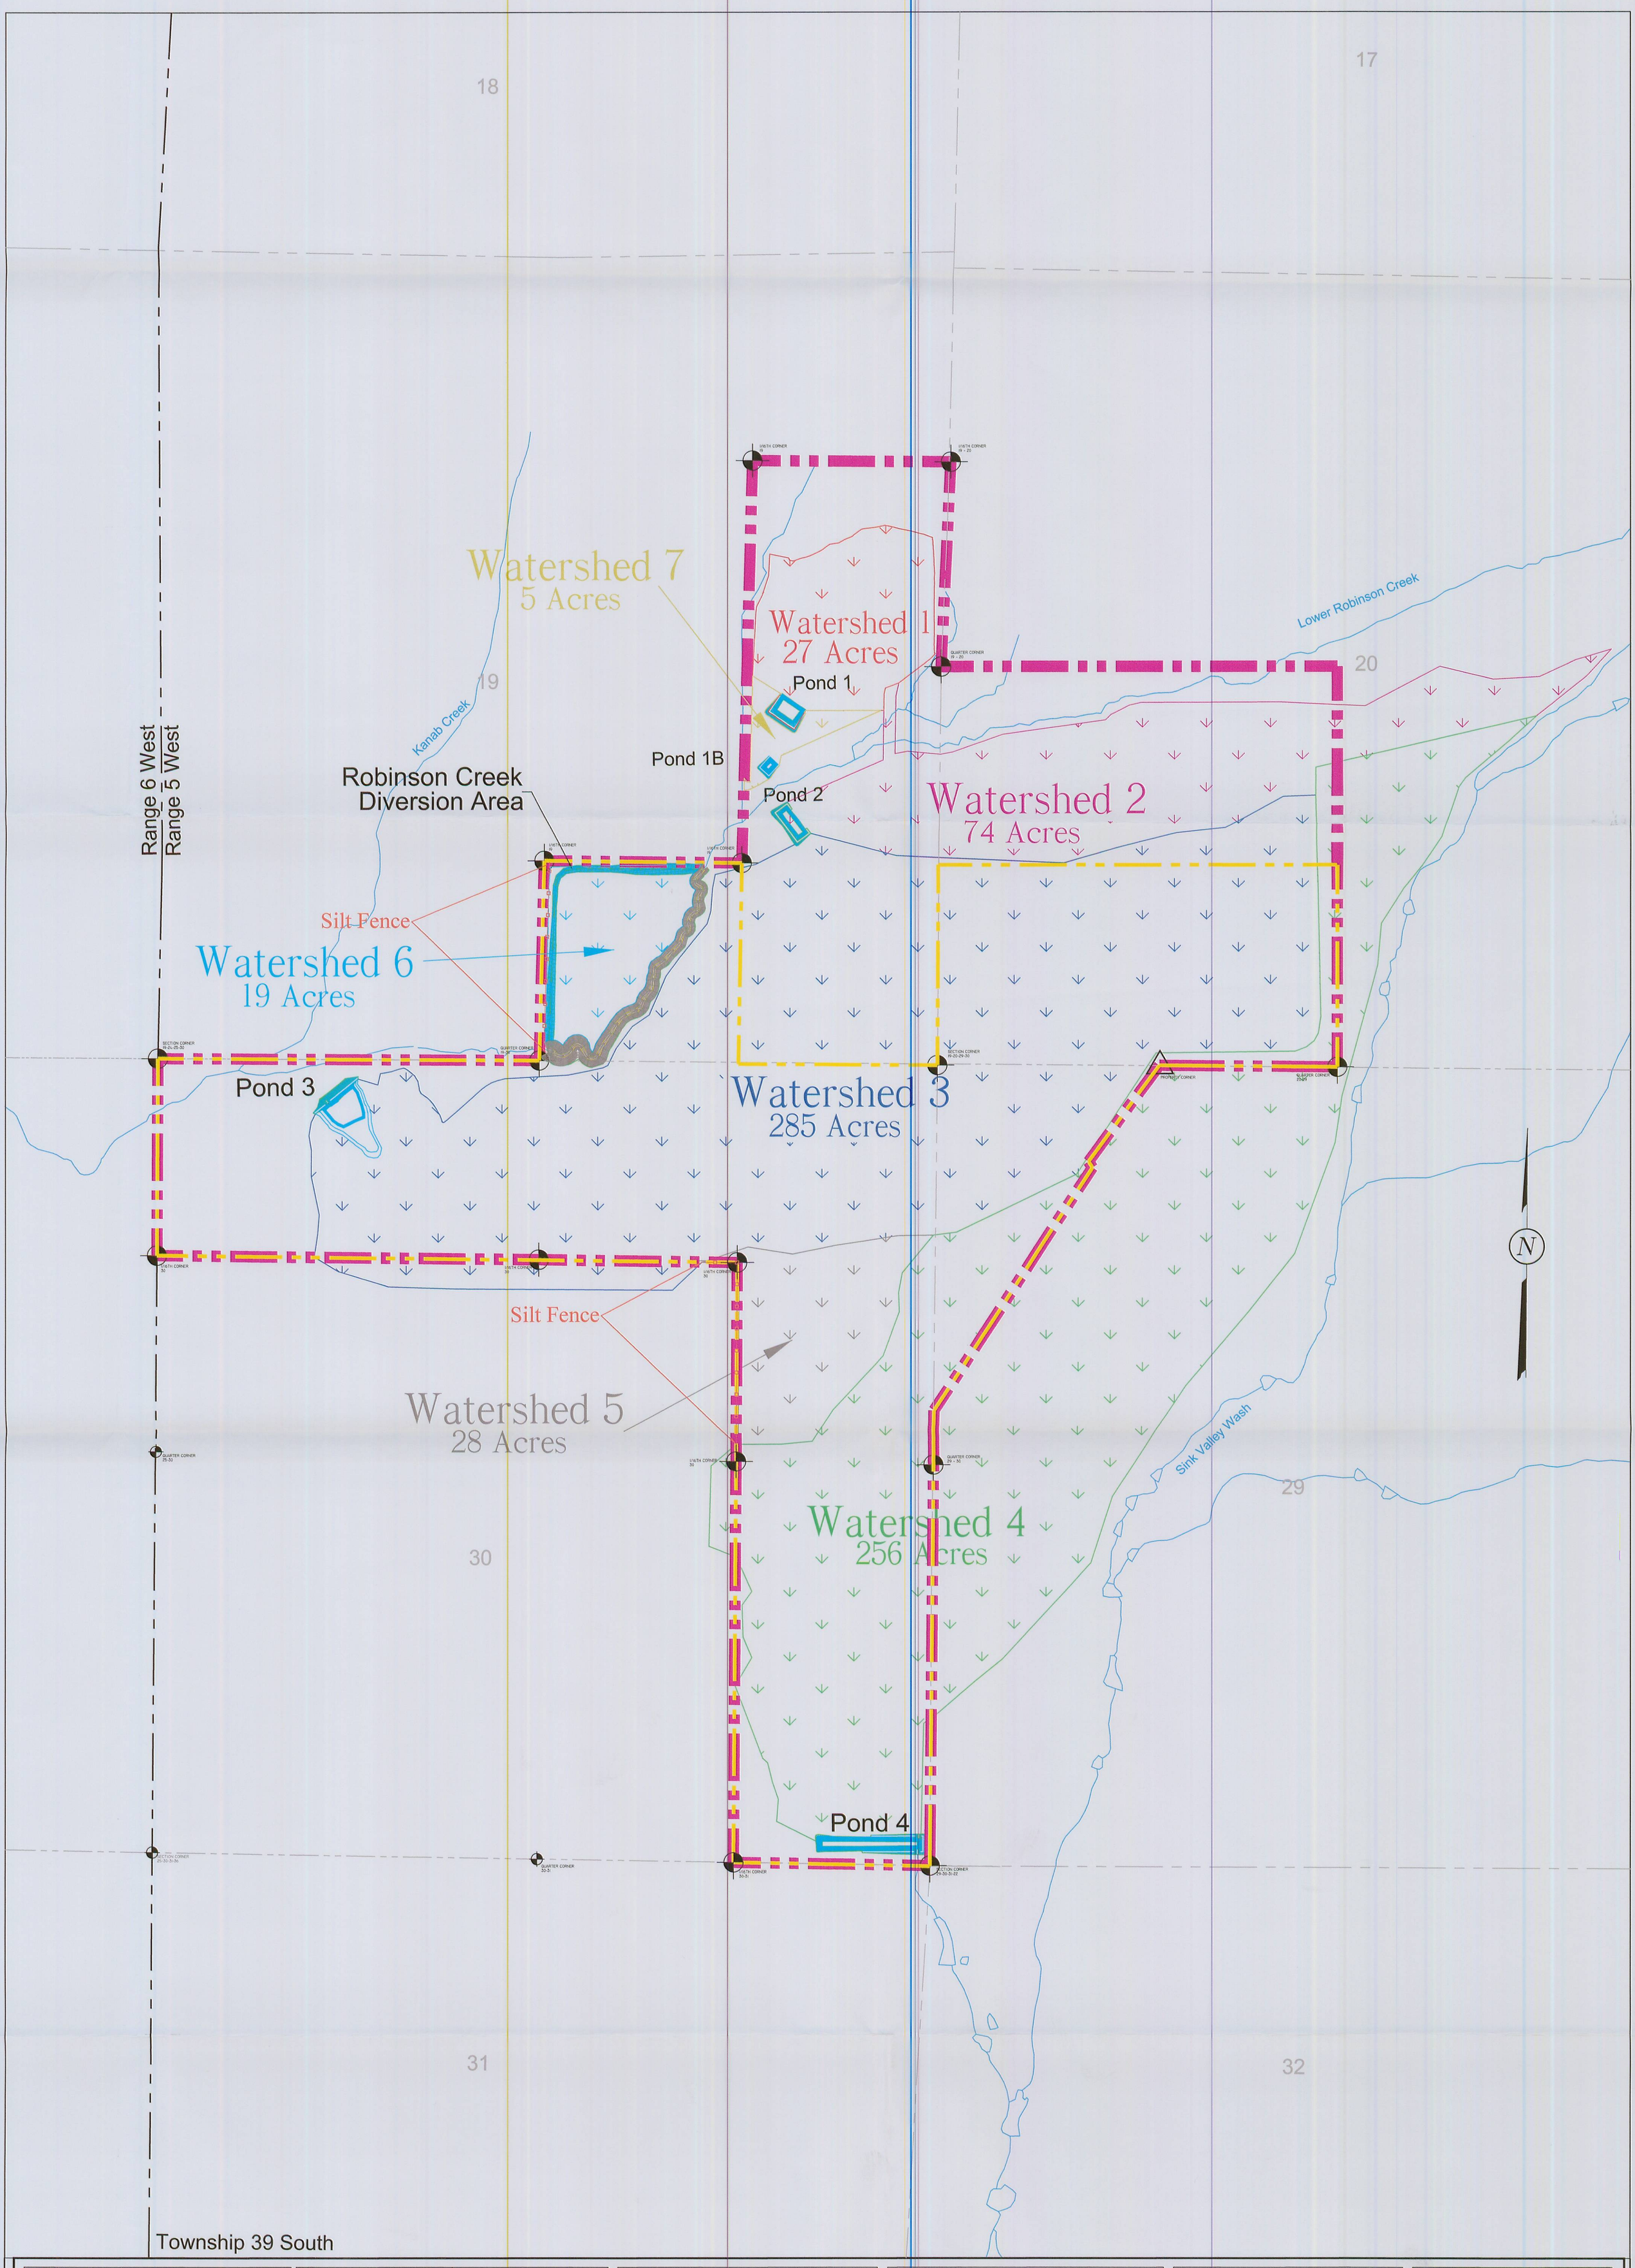

LEGEND:

- PERMIT BOUNDARY
- PRIVATE COAL OWNERSHIP
- SECTION LINE
- FOUND SECTION CORNER
- FOUND PROPERTY CORNER
- EXISTING DRAINAGES
- PROPOSED SEDIMENT IMPOUNDS
- SILT FENCE

DRAWN BY:	CHECKED BY:
C. McCOURT	GG
DRAWING: 5-26	DATE: 4/20/07
	SCALE: 1" = 500'
JOB NUMBER: 1400	SHEET

REVISIONS

DATE:	BY:
12/02/08	CRM

SEDIMENT IMPOUND WATERSHEDS

COAL HOLLOW PROJECT
ALTON, UTAH

DRAWING: 5-26

Registered Professional Engineer
275875-2202
CHRIS R. McCOURT
12-15-08
State of Utah

Alton Coal Development
Coal Hollow Project
463 North 100 West, Suite 1
Cedar City, Utah 84720
Phone (435)867-5331
Fax (435)867-1192

Div. of Oil, Gas & Mining
OCT 15 2009
RECEIVED
DEC 22 2008
DIV. OF OIL, GAS & MINING