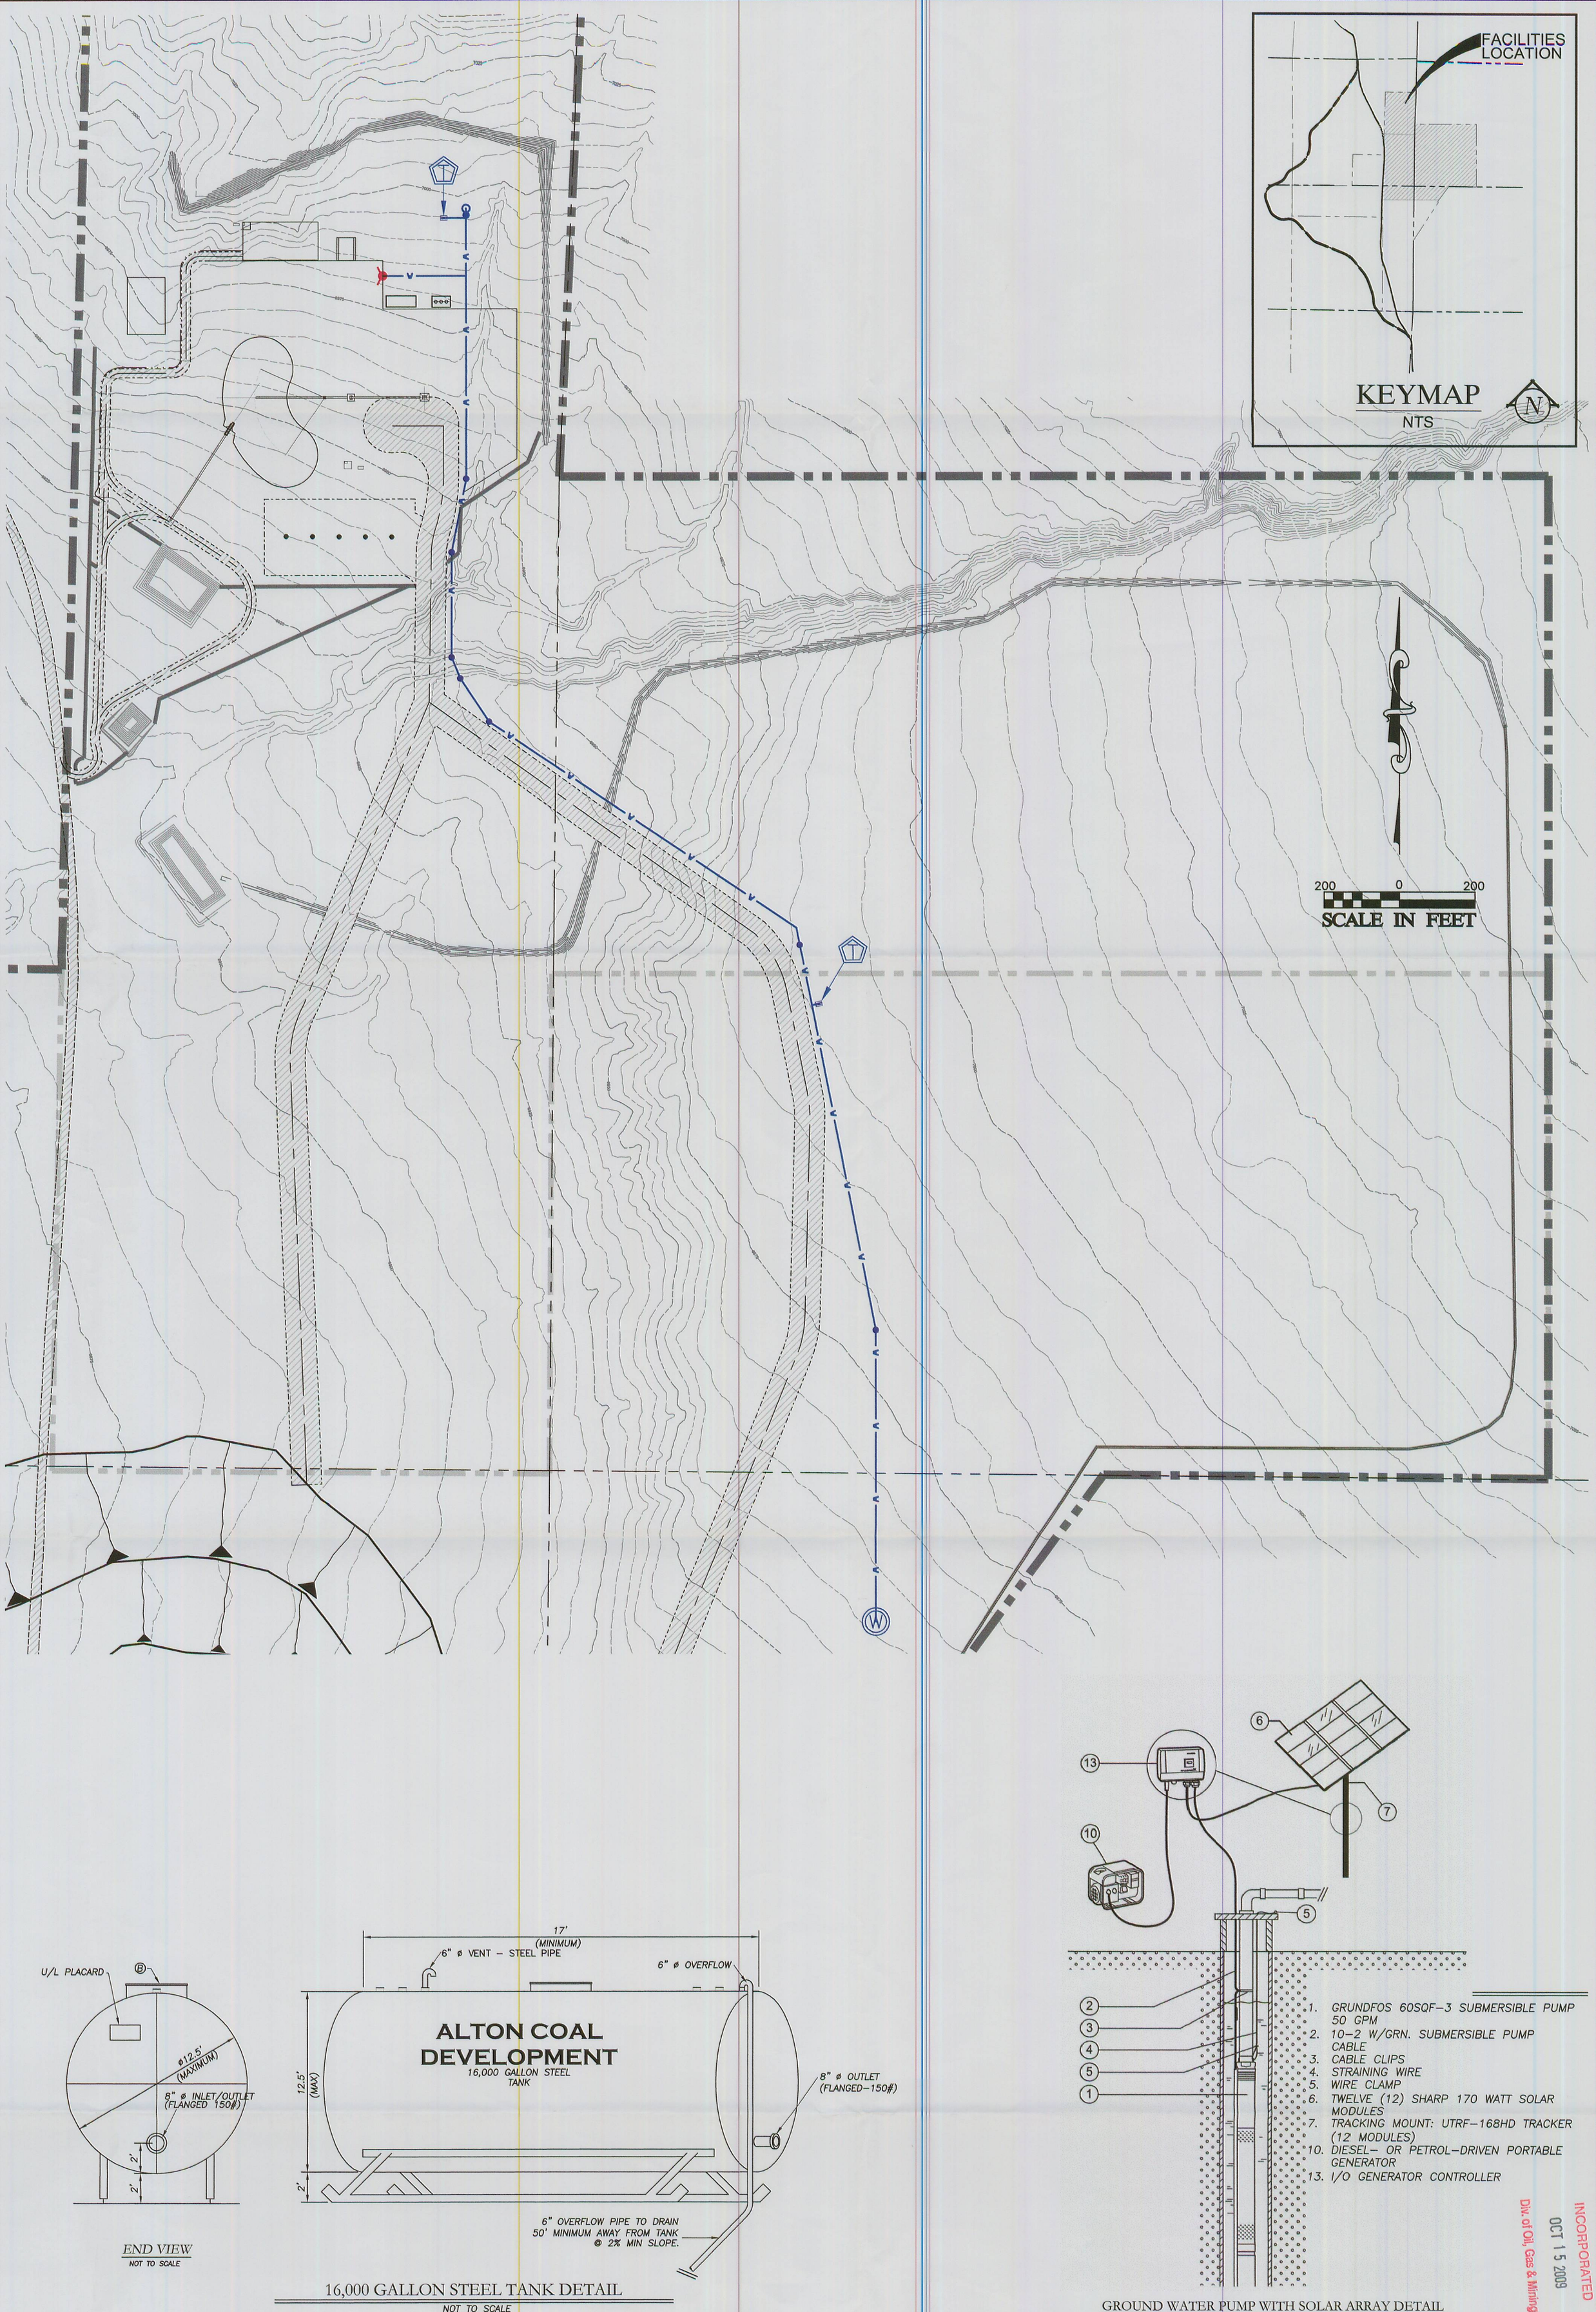

END VIEW
NOT TO SCALE

16,000 GALLON STEEL TANK DETAIL
NOT TO SCALE

GROUND WATER PUMP WITH SOLAR ARRAY DETAIL

INCORPORATED
OCT 15 2009
Div. of Oil, Gas & Mining

LEGEND:

- PROJECT AREA
- PRIVATE COAL OWNERSHIP
- SECTION LINE
- EXIST. CENTERLINE
- EXIST. RIGHT–OF–WAY
- EXIST. EDGE OF DIRT
- PROPOSED 6" PVC C–900 WATER LINE
- 4050 / 4049 EXIST. CONTOURS
- (W) GROUNDWATER PUMP SYSTEM WITH SOLAR ARRAY (SEE DETAIL ABOVE). 5 GPM WITH 60 FT OF HEAD.
- (T) 12.5'(DIA) X 17.5'(L) 16,000 GAL WATER TANK MOUNTED ON SKIDS (SEE DETAIL ABOVE).
- FIELD HYDRANT

DRAWN BY: G. GROSSMAN	CHECKED BY: CRM/WES
DRAWING: 5–8C	DATE: 11/10/08
	SCALE: 1" = 200'
JOB NUMBER: 1400	SHEET

REVISIONS

DATE:	BY:

FACILITIES & STRUCTURES

WATER PLAN

COAL HOLLOW PROJECT
ALTON, UTAH

DRAWING: 5-8C

Registered Professional Engineer
354279-2202
WILLIAM E. SPITZENBERG
12/08/08
State of Utah

Alton Coal Development
Coal Hollow Project
463 North 100 West, Suite 1
Cedar City, Utah 84720
Phone (435) 867-5331
Fax (435) 867-1192

RECEIVED
DEC 22 2008
DIV. OF OIL, GAS & MINING