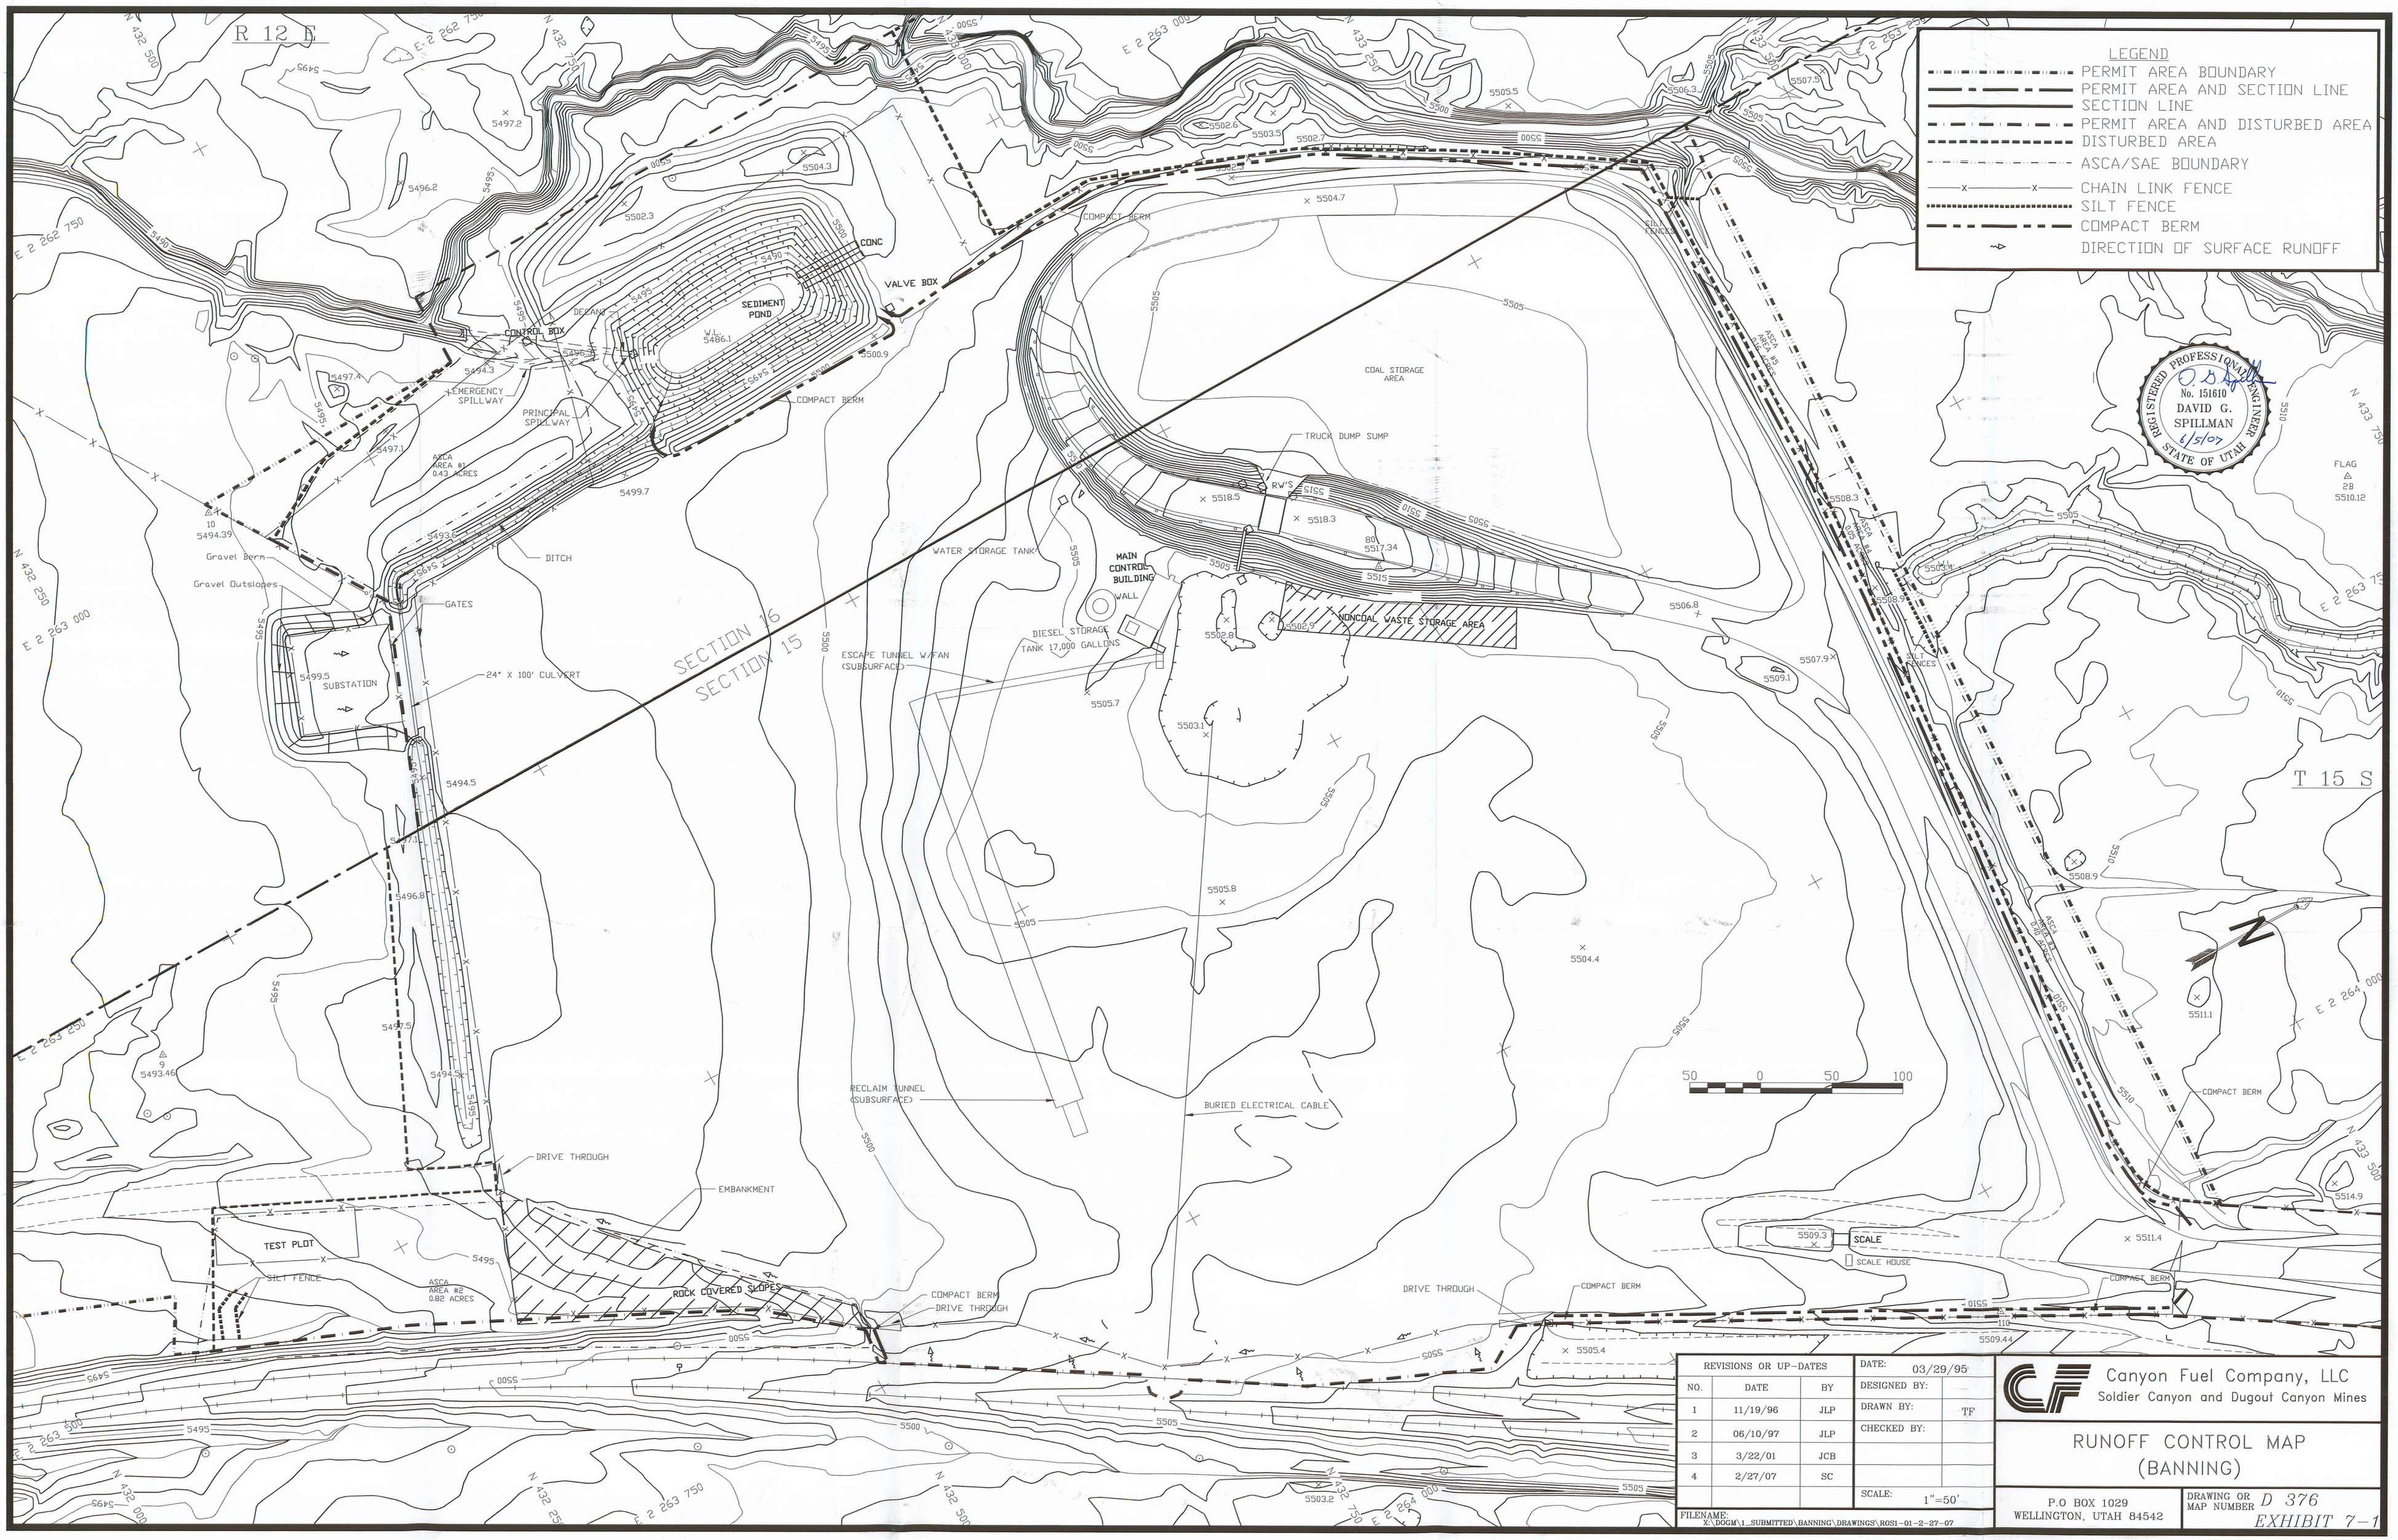

REVISIONS OR UP-DATES		
NO.	DATE	BY
1	11/19/96	JLP
2	06/10/97	JLP
3	3/22/01	JCB
4	2/27/07	SC

DATE: 03/29/95
DESIGNED BY:
DRAWN BY: TF
CHECKED BY:
SCALE: 1"=50'

FILENAME: X:\DOGM\1_SUBMITTED\BANNING\DRAWINGS\ROS1-01-2-27-07

Canyon Fuel Company, LLC
Soldier Canyon and Dugout Canyon Mines

RUNOFF CONTROL MAP
(BANNING)

P.O BOX 1029
WELLINGTON, UTAH 84542

DRAWING OR MAP NUMBER D 376
EXHIBIT 7-1

INCORPORATED
MAY 17 2007
Div. of Oil, Gas & Mining

RECEIVED
JUN 06 2007
DIV. OF OIL, GAS & MINING