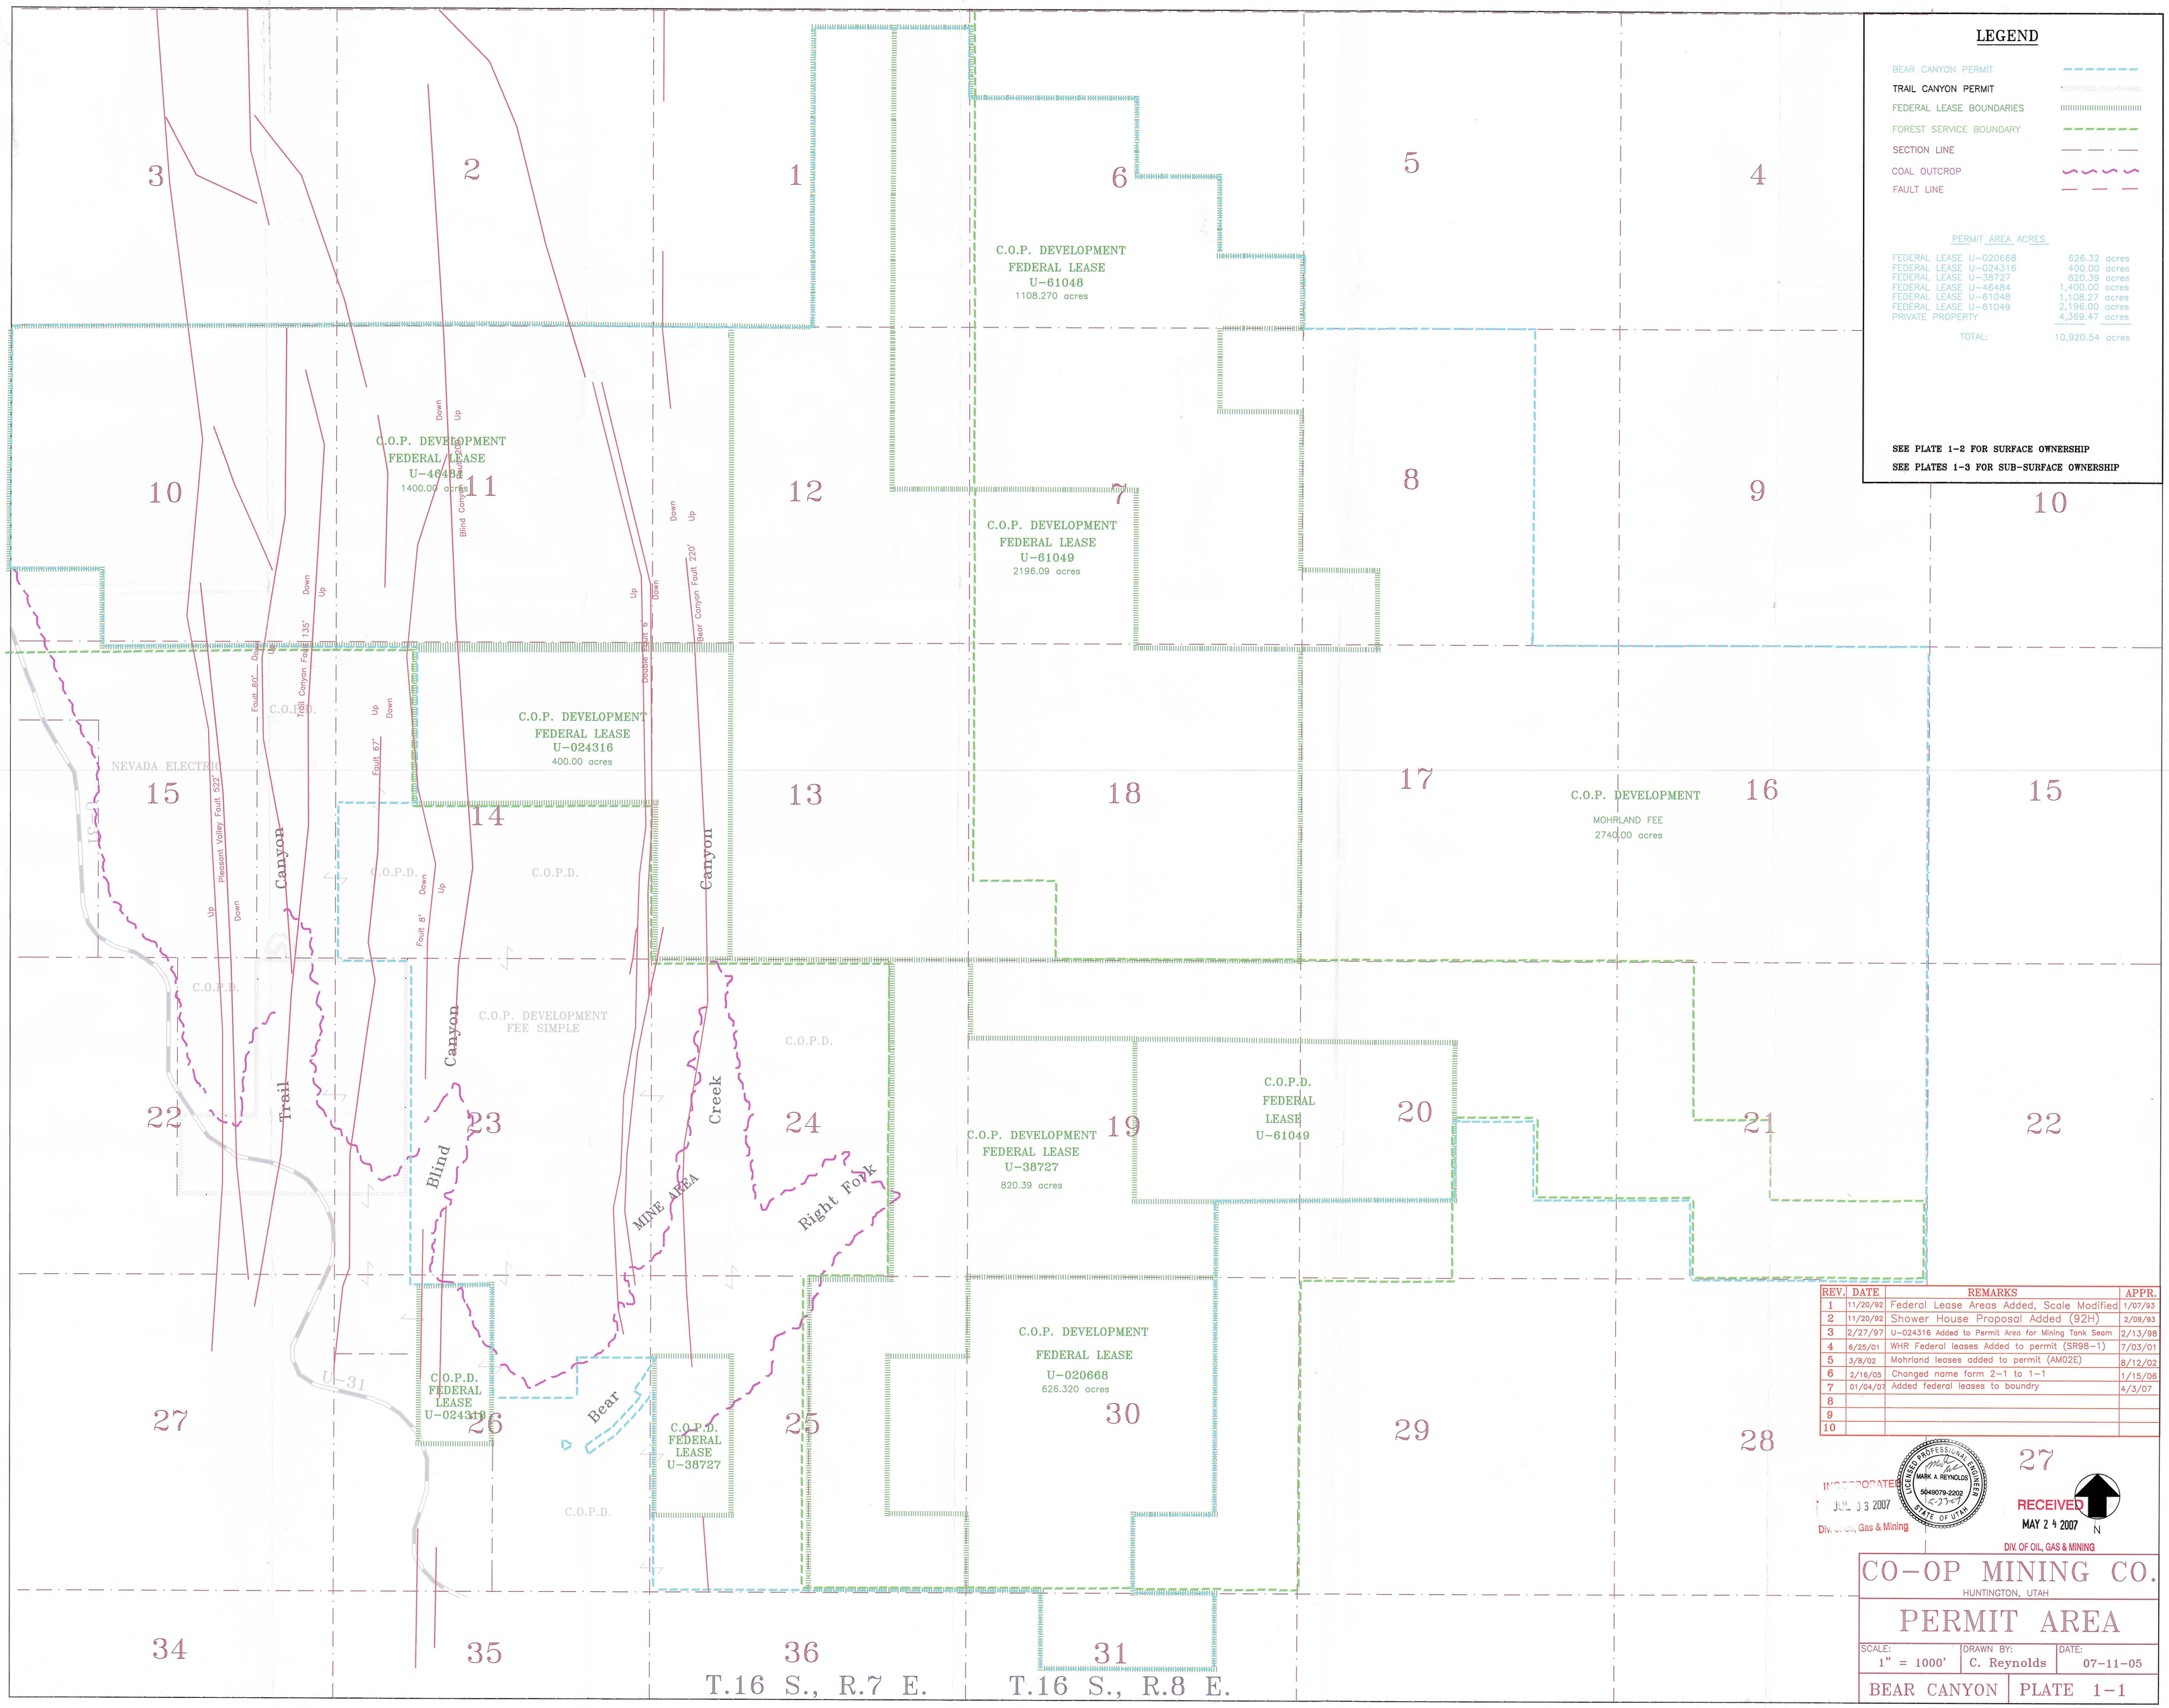

REV.	DATE	REMARKS	APPR.
1	11/20/92	Federal Lease Areas Added, Scale Modified	1/07/93
2	11/20/92	Shower House Proposal Added (92H)	2/09/93
3	2/27/97	U-024316 Added to Permit Area for Mining Tank Seam	2/13/98
4	6/25/01	WHR Federal leases Added to permit (SR98-1)	7/03/01
5	3/8/02	Mohrland leases added to permit (AM02E)	8/12/02
6	2/16/05	Changed name form 2-1 to 1-1	1/15/06
7	01/04/07	Added federal leases to boundry	4/3/07
8			
9			
10			

INCORPORATED JUL 03 2007 Div. of Oil, Gas & Mining

LICENSED PROFESSIONAL ENGINEER MARK A. REYNOLDS 5049079-2202 STATE OF UTAH

RECEIVED MAY 24 2007 DIV. OF OIL, GAS & MINING

CO-OP MINING CO.

HUNTINGTON, UTAH

PERMIT AREA

SCALE:	DRAWN BY:	DATE:
1" = 1000'	C. Reynolds	07-11-05

BEAR CANYON | PLATE 1-1