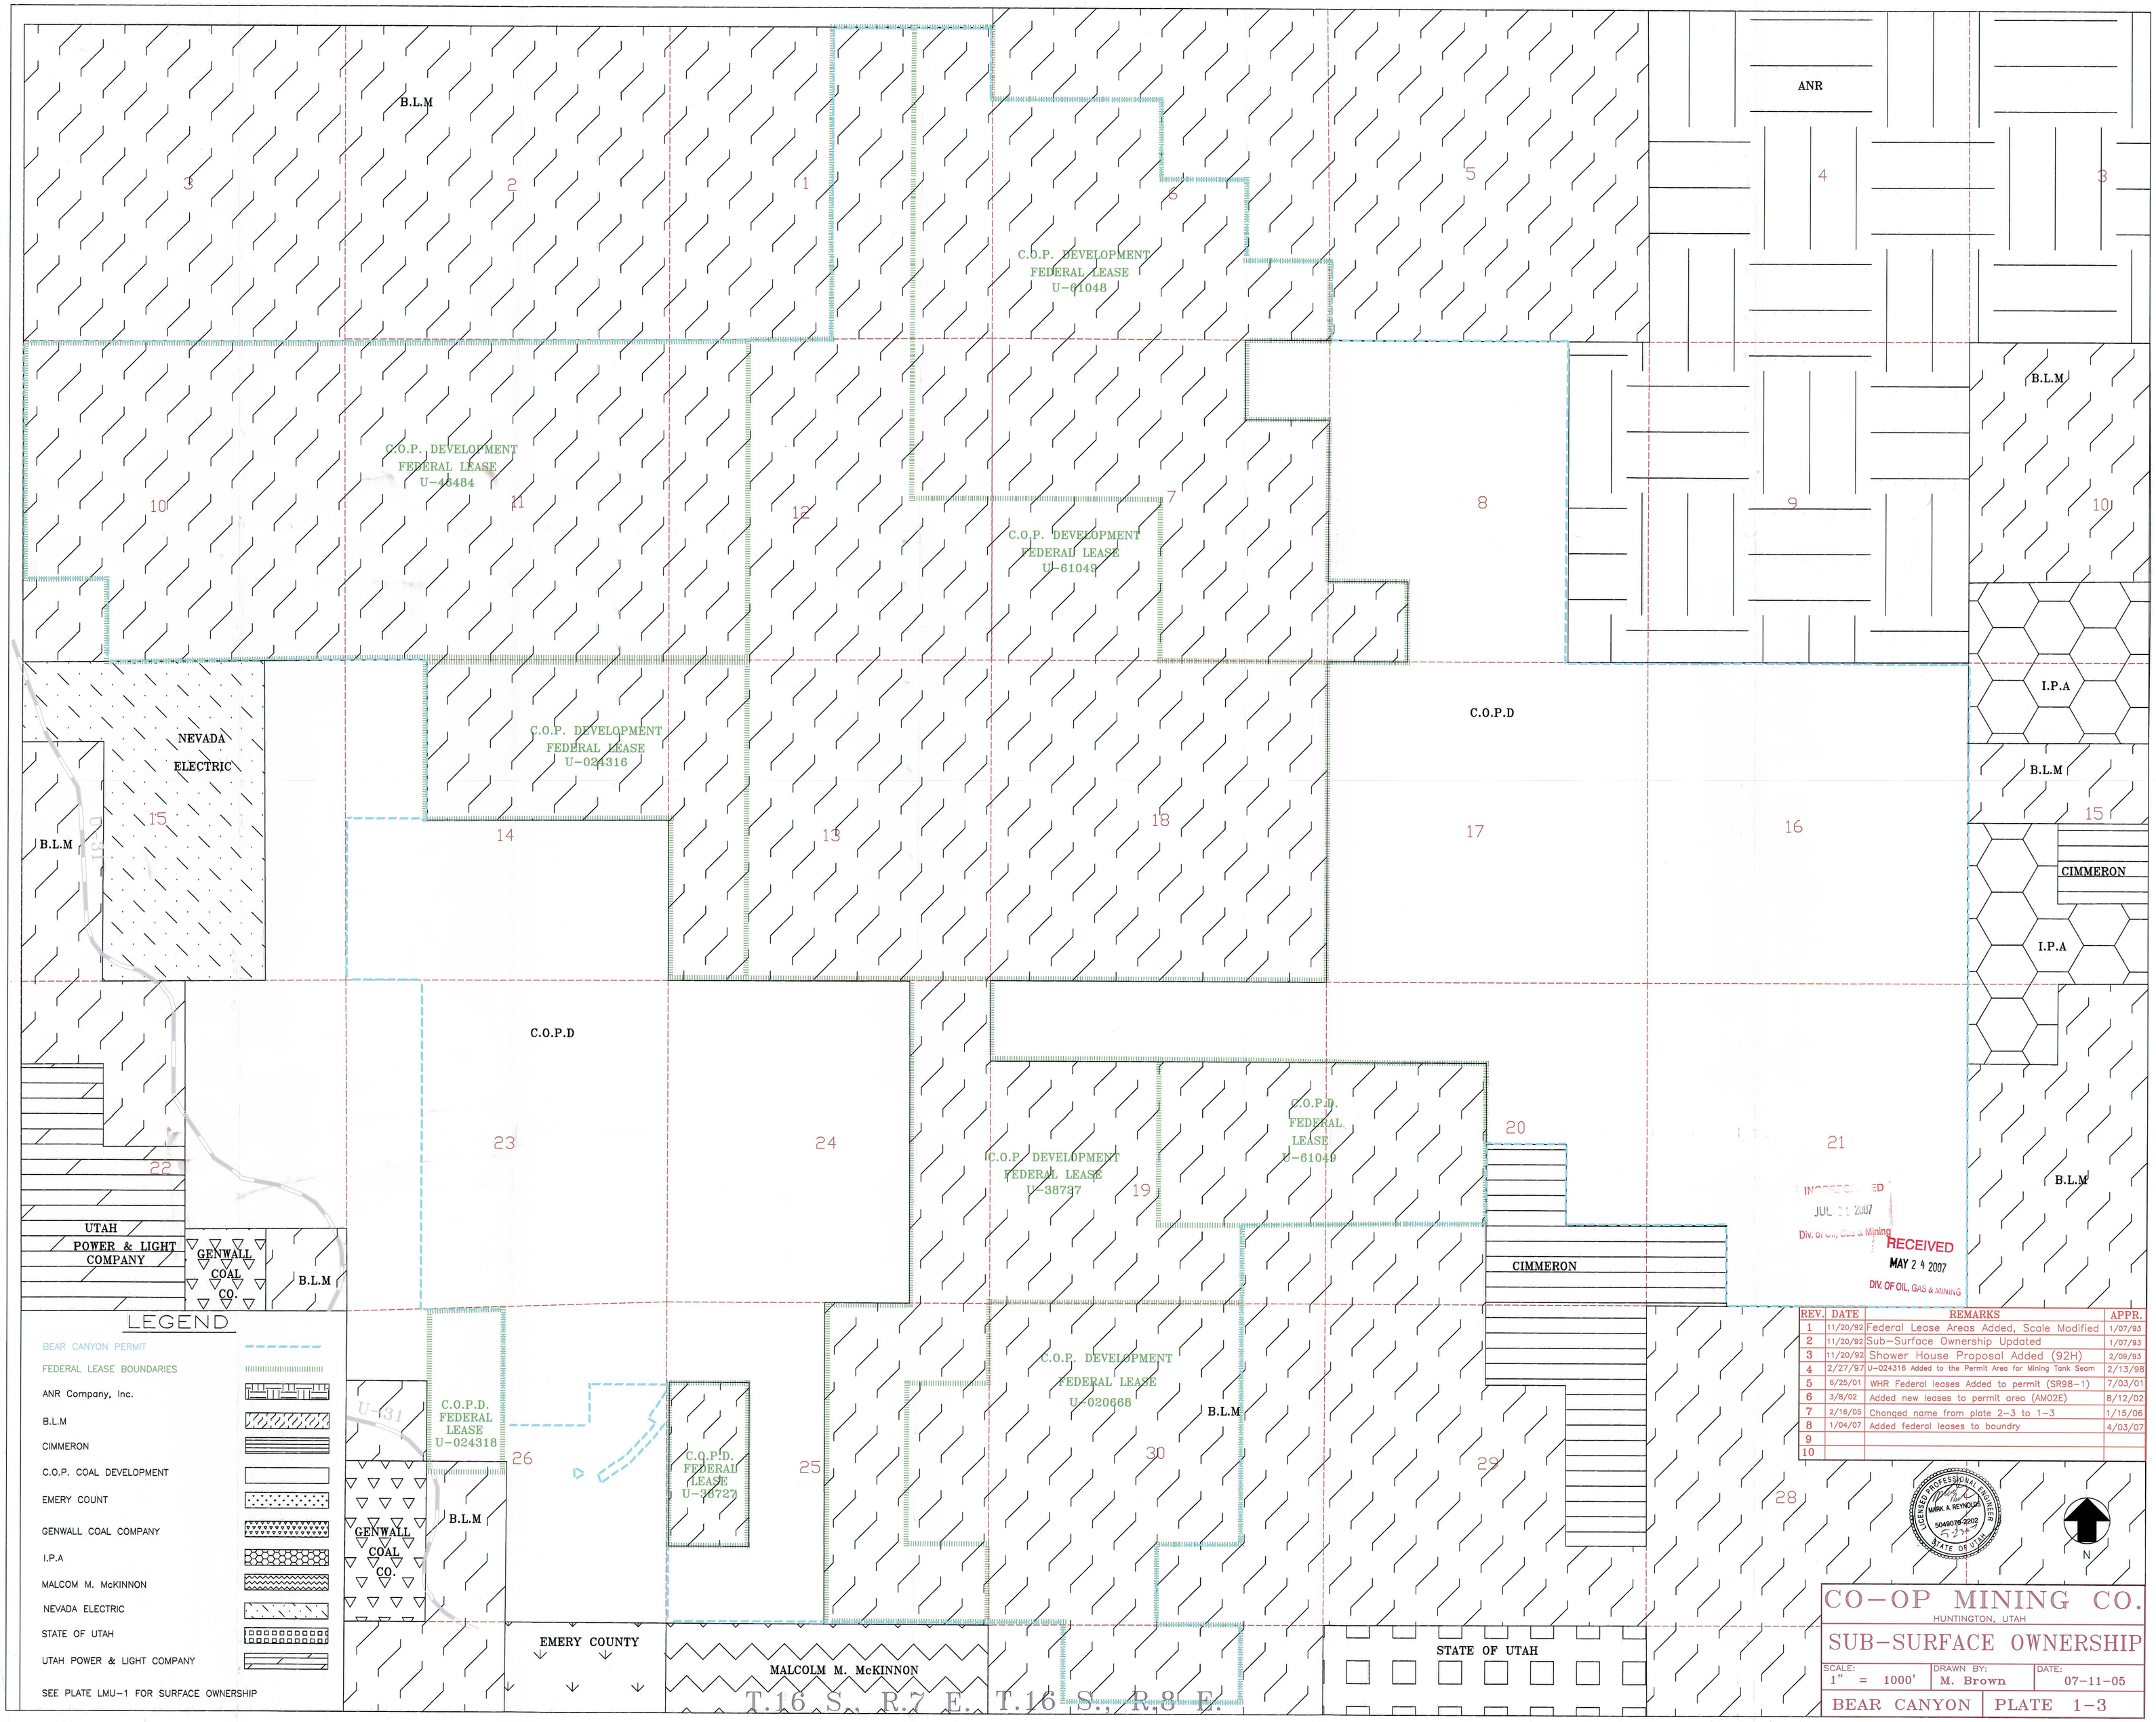

REV.	DATE	REMARKS	APPR.
1	11/20/92	Federal Lease Areas Added, Scale Modified	1/07/93
2	11/20/92	Sub-Surface Ownership Updated	1/07/93
3	11/20/92	Shower House Proposal Added (92H)	2/09/93
4	2/27/97	U-024316 Added to the Permit Area for Mining Tank Seam	2/13/98
5	6/25/01	WHR Federal leases Added to permit (SR98-1)	7/03/01
6	3/8/02	Added new leases to permit area (AM02E)	8/12/02
7	2/16/05	Changed name from plate 2-3 to 1-3	1/15/06
8	1/04/07	Added federal leases to boundry	4/03/07
9			
10			

CO-OP MINING CO.

HUNTINGTON, UTAH

SUB-SURFACE OWNERSHIP

SCALE:	DRAWN BY:	DATE:
1" = 1000'	M. Brown	07-11-05

BEAR CANYON | PLATE 1-3