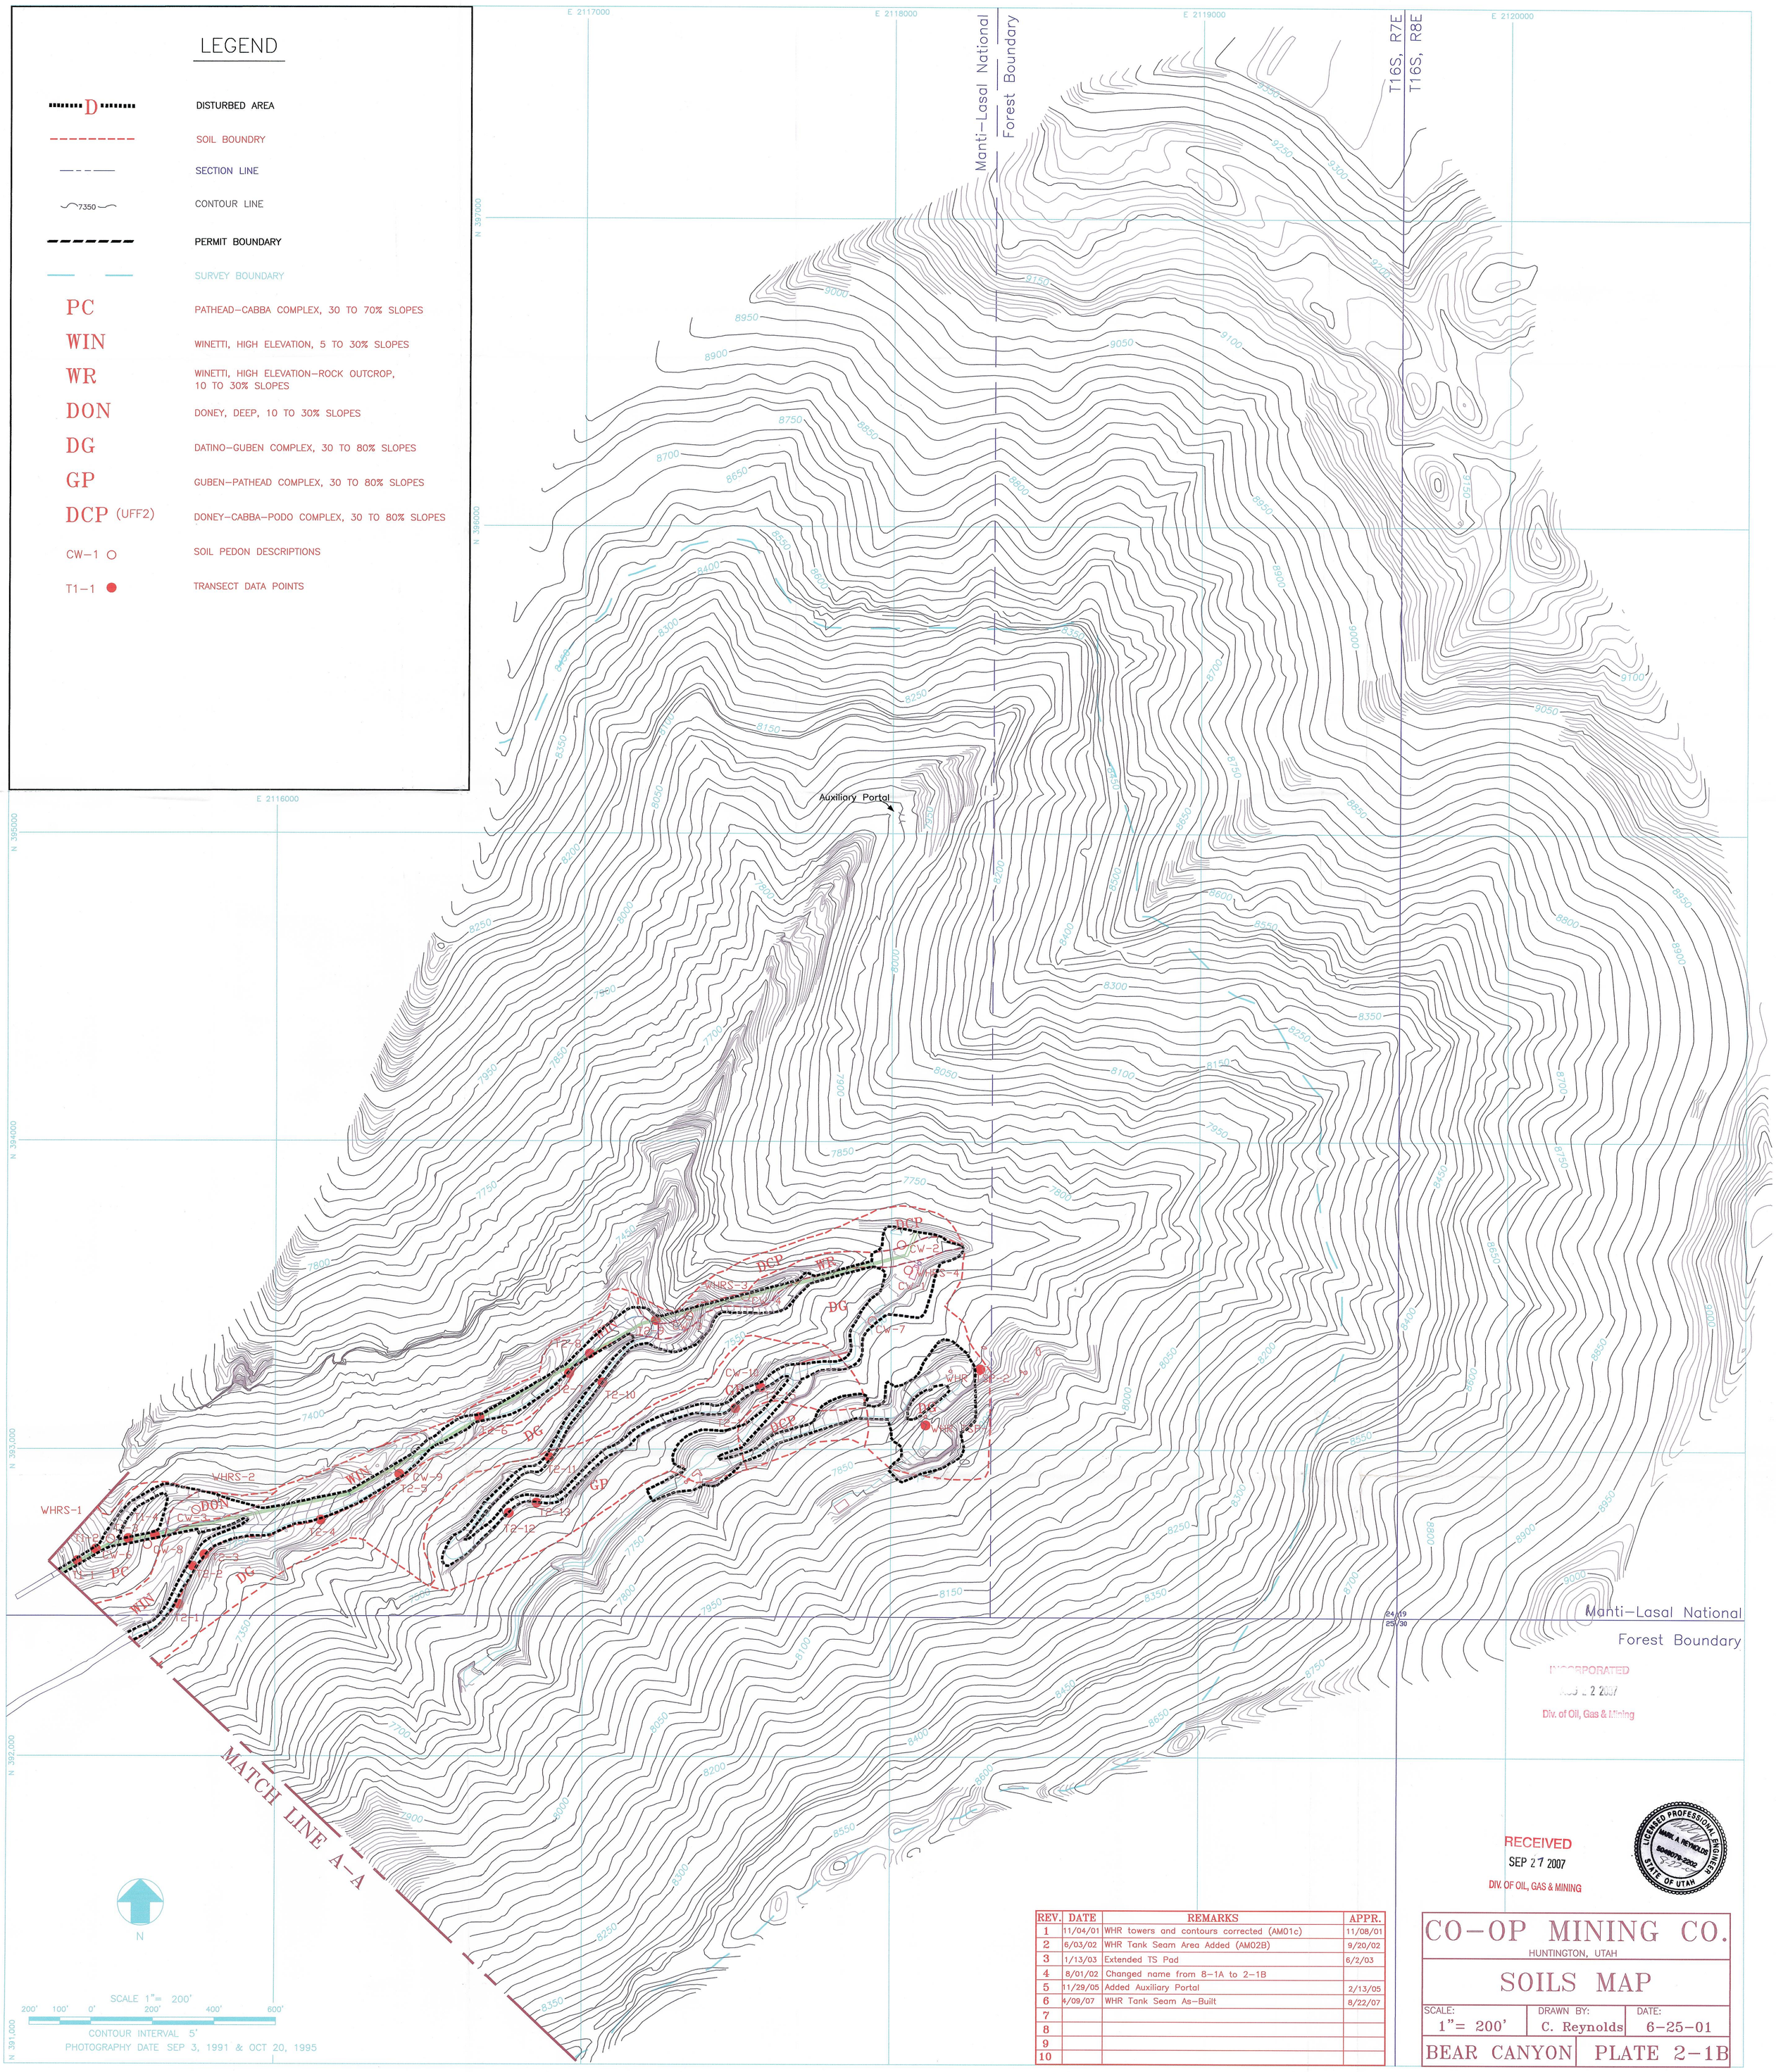

REV.	DATE	REMARKS	APPR.
1	11/04/01	WHR towers and contours corrected (AM01c)	11/08/01
2	6/03/02	WHR Tank Seam Area Added (AM02B)	9/20/02
3	1/13/03	Extended TS Pad	6/2/03
4	8/01/02	Changed name from 8–1A to 2–1B	
5	11/29/05	Added Auxiliary Portal	2/13/05
6	4/09/07	WHR Tank Seam As–Built	8/22/07
7			
8			
9			
10			

RECEIVED
SEP 27 2007
DIV. OF OIL, GAS & MINING

INCORPORATED
AUG 22 2007
Div. of Oil, Gas & Mining

LICENSED PROFESSIONAL ENGINEER
MARK A. REYNOLDS
5089070-2202
STATE OF UTAH

CO–OP MINING CO.

HUNTINGTON, UTAH

SOILS MAP

SCALE:	DRAWN BY:	DATE:
1"= 200'	C. Reynolds	6–25–01

BEAR CANYON PLATE 2–1B