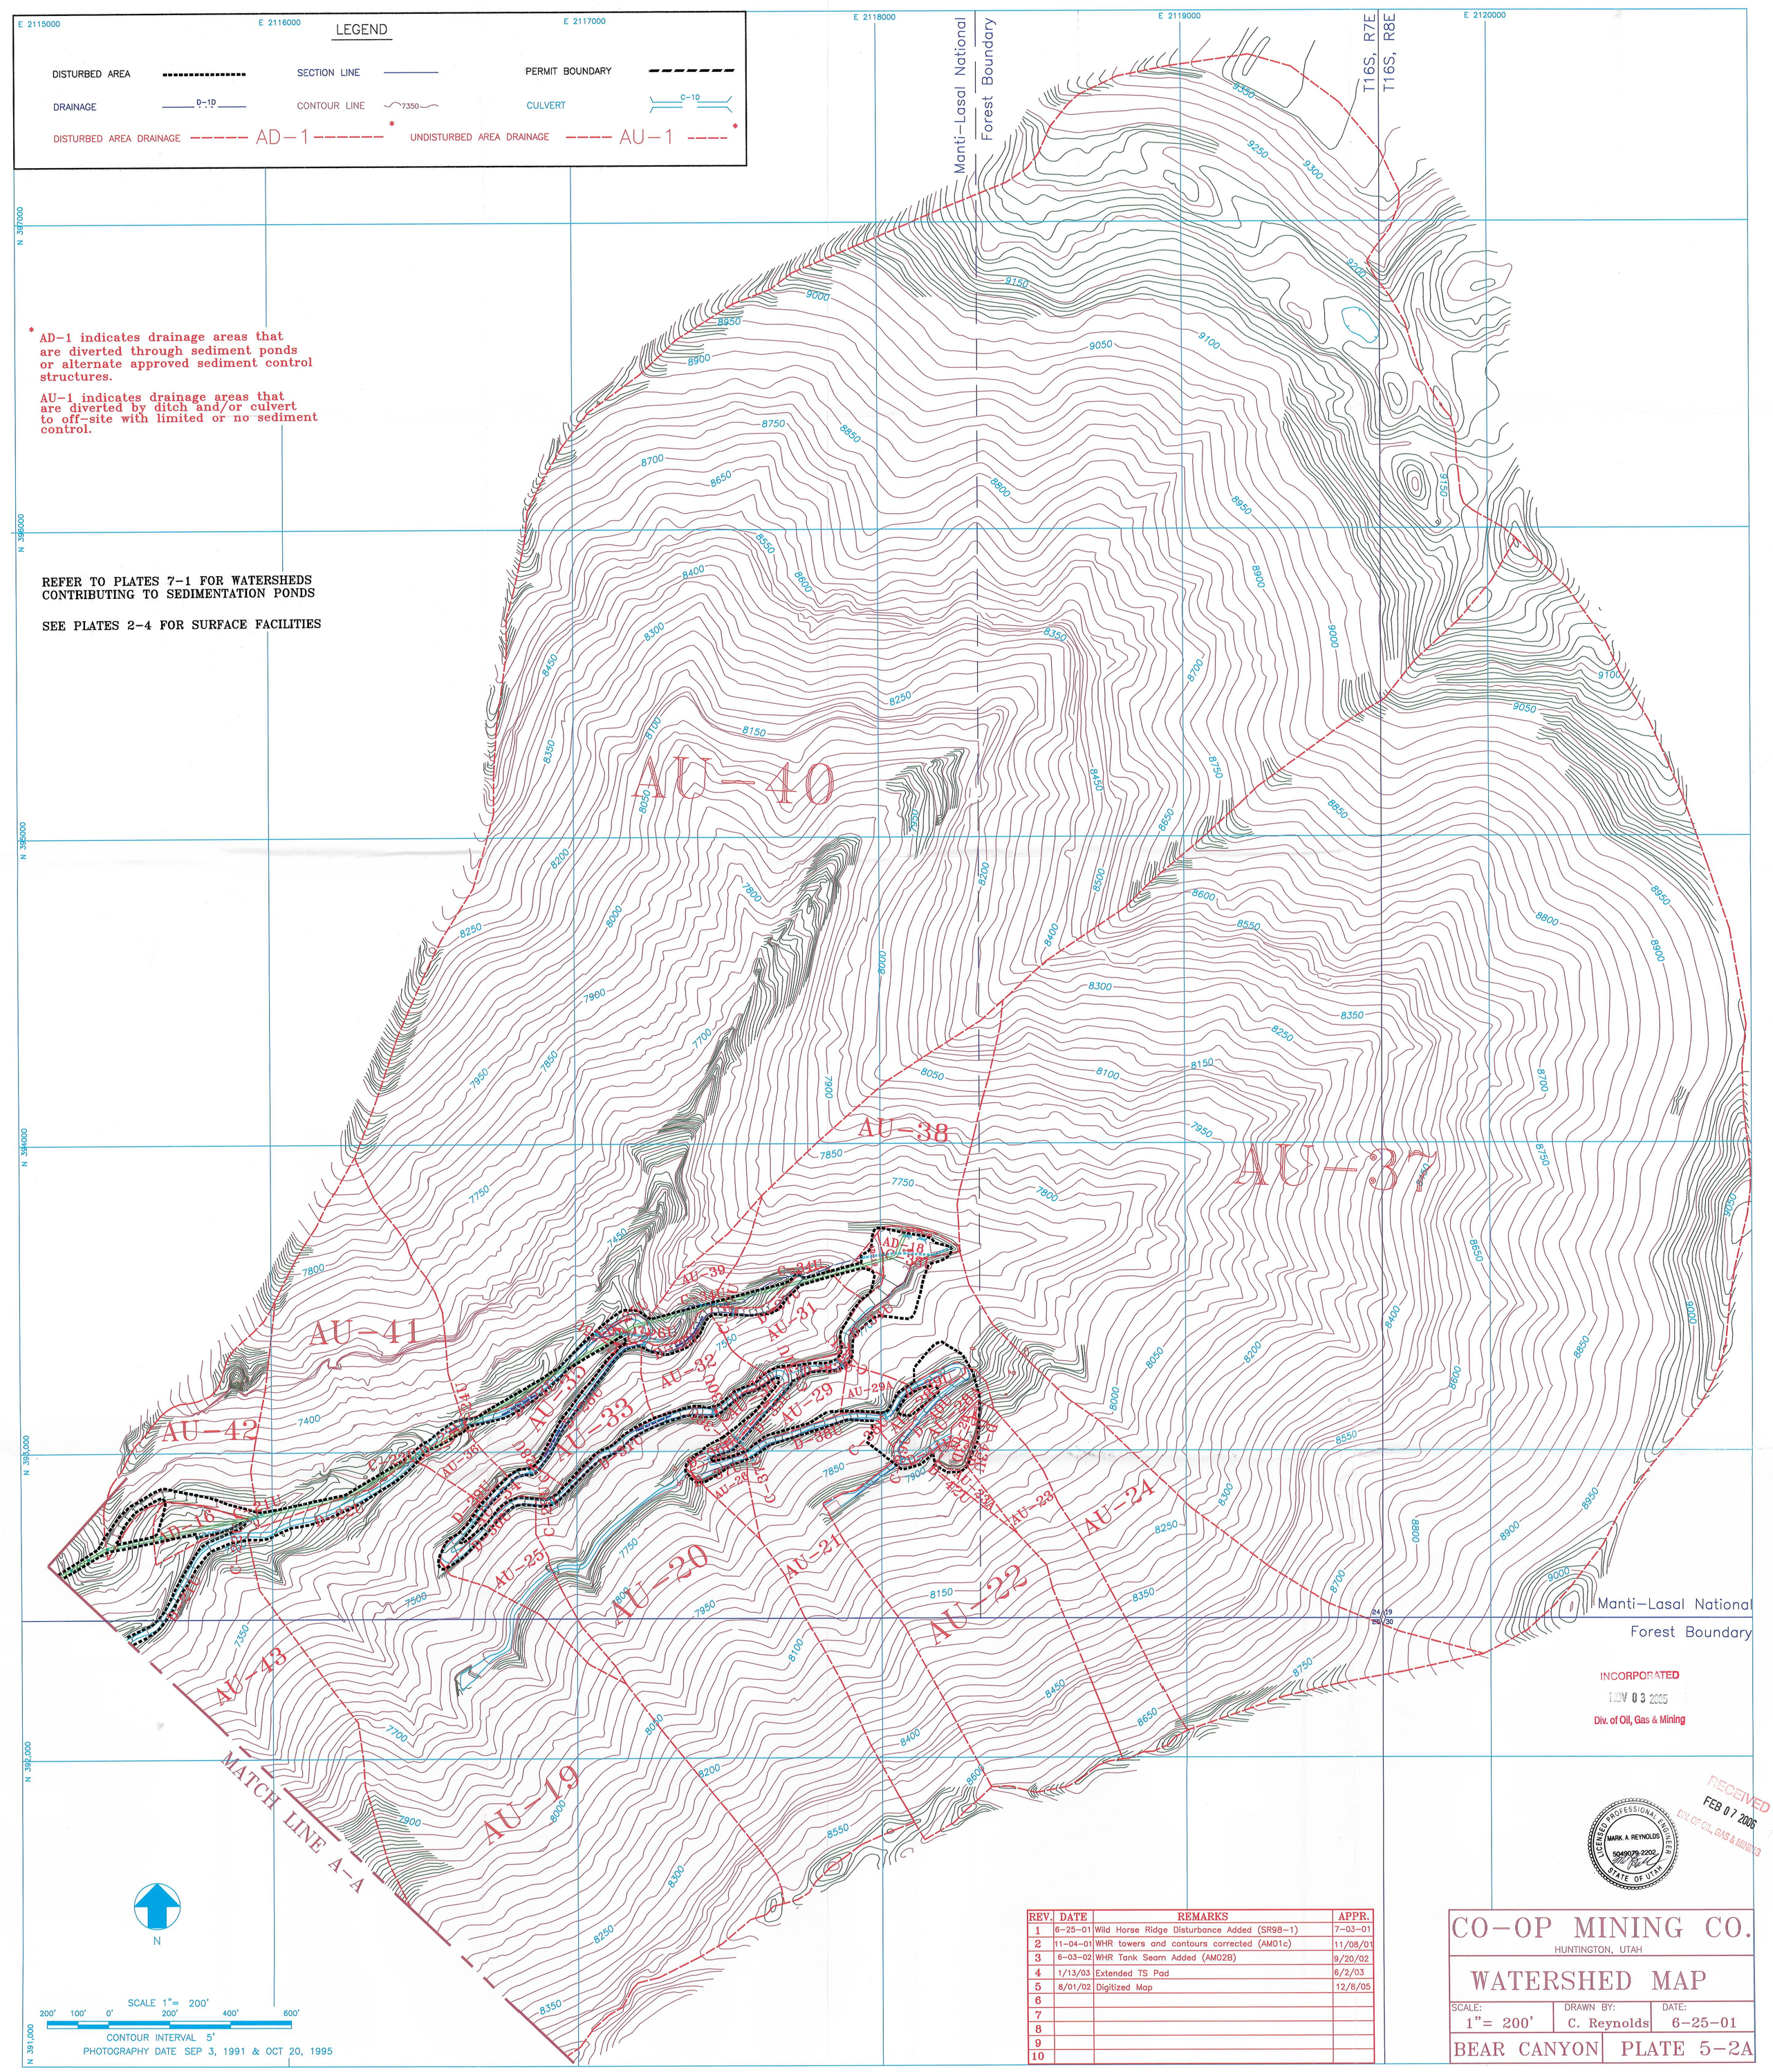

* AD-1 indicates drainage areas that are diverted through sediment ponds or alternate approved sediment control structures.

AU-1 indicates drainage areas that are diverted by ditch and/or culvert to off-site with limited or no sediment control.

REFER TO PLATES 7-1 FOR WATERSHEDS CONTRIBUTING TO SEDIMENTATION PONDS

SEE PLATES 2-4 FOR SURFACE FACILITIES

INCORPORATED
NOV 03 2005
Div. of Oil, Gas & Mining

RECEIVED
FEB 07 2006
DIV. OF OIL, GAS & MINING

LICENSED PROFESSIONAL ENGINEER
MARK A. REYNOLDS
5049079-2202
STATE OF UTAH

REV.	DATE	REMARKS	APPR.
1	6-25-01	Wild Horse Ridge Disturbance Added (SR98-1)	7-03-01
2	11-04-01	WHR towers and contours corrected (AM01c)	11/08/01
3	6-03-02	WHR Tank Seam Added (AM02B)	9/20/02
4	1/13/03	Extended TS Pad	6/2/03
5	8/01/02	Digitized Map	12/8/05
6			
7			
8			
9			
10			

CO-OP MINING CO.

HUNTINGTON, UTAH

WATERSHED MAP

SCALE:	DRAWN BY:	DATE:
1"= 200'	C. Reynolds	6-25-01

BEAR CANYON | PLATE 5-2A