CO-OP MINING CO.

HUNTINGTON, UTAH

SURFACE FACILITIES

SCALE:	DRAWN BY:	DATE:
1" = 50'	C. Reynolds	8/26/91

BEAR CANYON | PLATE 5-2D

REV.	DATE	REMARKS	APPR.
1	4/22/92	STREAM BUFFER ZONE MARKERS ADDED (DO-92B)	6/03/92
2	4/28/92	SILT FENCES REMOVED FROM UNDIST. DRAINAGE	7/07/92
3	4/28/92	CATCH BASIN REMOVED FROM UNDIST. DRAINAGE	7/07/92
4	11/04/01	Corrected Dst bndry, removed permit bndry (AM01A)	11/13/01
5	8/01/02	Changed name from 2-4D to 5-2D	
6			
7			
8			
9			
10			

LEGEND

CONTOUR LINE	6980	WATER LINES	W
DISTURBED AREA		UNPAVED ROADS	DRAINAGE
PRE-1977 DISTURBANCE		SECTION LINE	POWER POLES
CULVERTS		SEE PLATES 7-1 FOR HYDROLOGY	STREAM BUFFER ZONE MARKERS

LICENSED PROFESSIONAL ENGINEER
CHARLES REYNOLDS
No. 179670
STATE OF UTAH

Charles Reynolds
cn=Charles Reynolds, o=C. W. Mining Company, ou=Engineer, c=US
2002.12.02 23:16:41 -07'00'
I have reviewed this document

Validity unknown

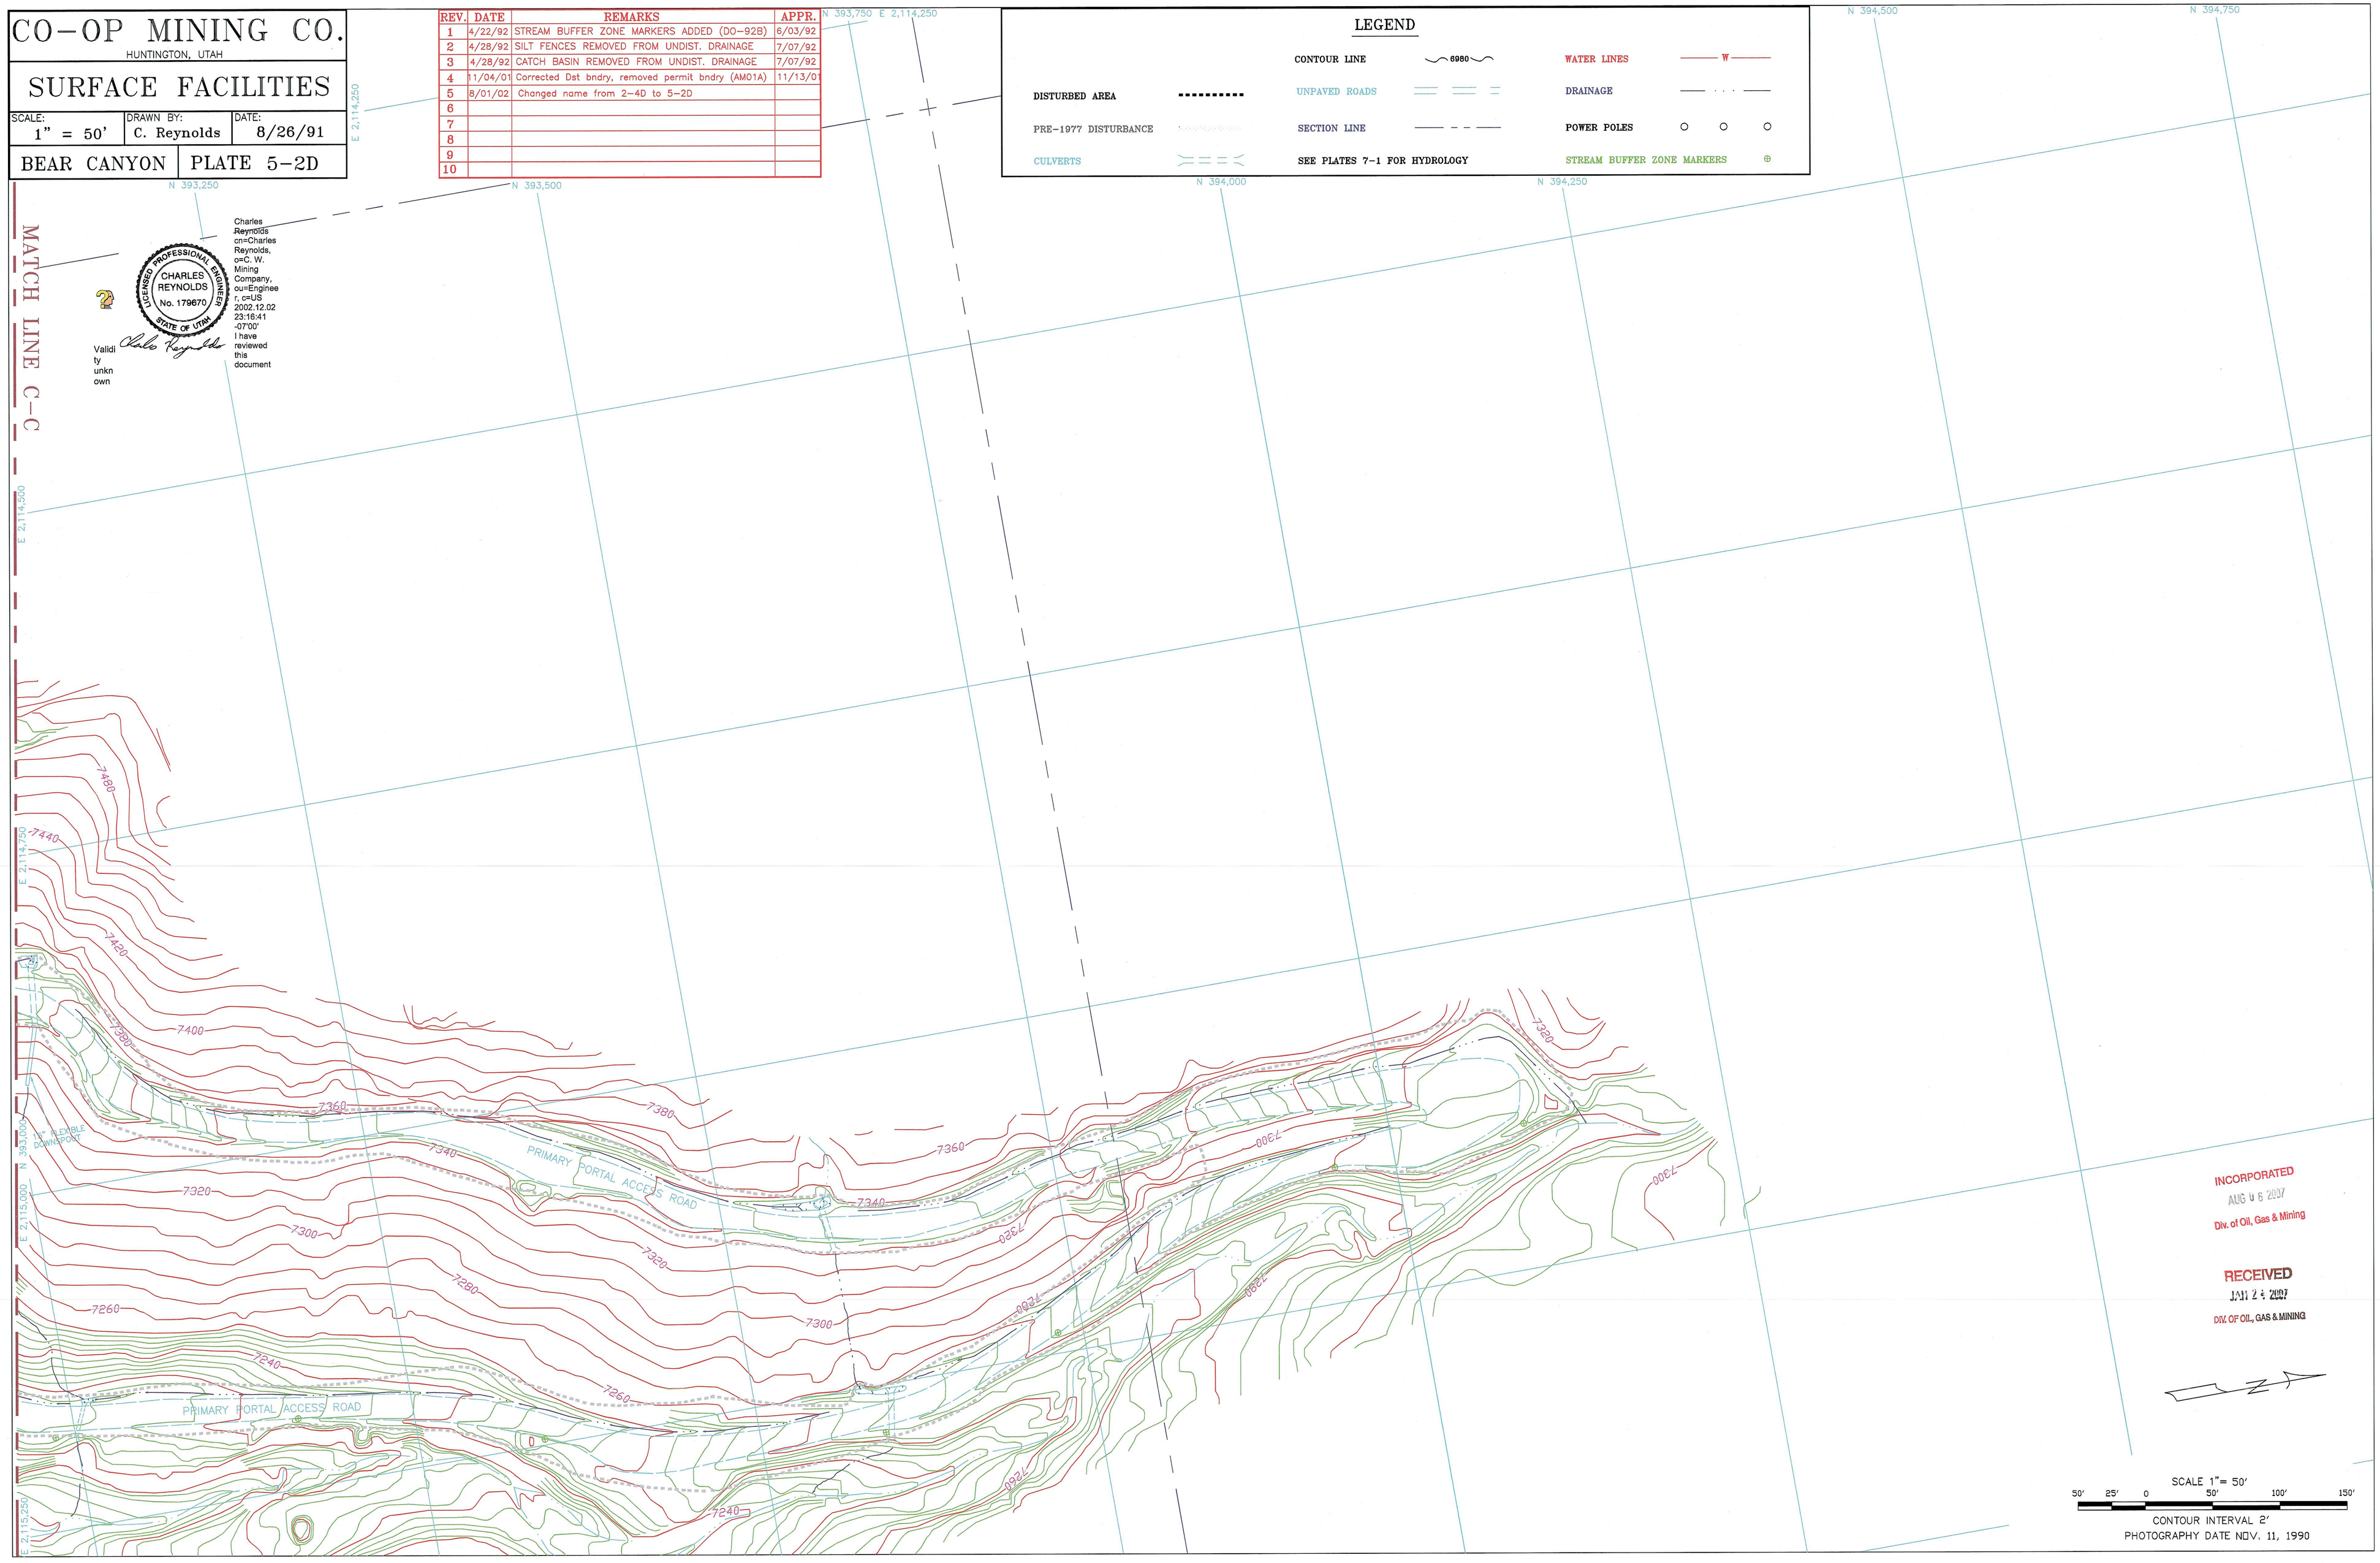

INCORPORATED
AUG 0 6 2007
Div. of Oil, Gas & Mining

RECEIVED
JAN 2 4 2007
DIV. OF OIL, GAS & MINING

SCALE 1"= 50'

50' 25' 0 50' 100' 150'

CONTOUR INTERVAL 2'

PHOTOGRAPHY DATE NOV. 11, 1990