CO-OP MINING CO.

HUNTINGTON, UTAH

POST-MINING TOPOGRAPHY

SCALE:	DRAWN BY:	DATE:
1" = 50'	C. Reynolds	6-25-01

BEAR CANYON | PLATE 5-6F

INCORPORATED

REV.	DATE	REMARKS	APPR.
1	6/25/01	WHR surface facilites added (SR98-1)	7/03/01
2	8/01/02	Change name from 3-2F to 5-6F	12/8/05
3			
4			
5			
6			
7			
8			
9			
10			

LICENSED PROFESSIONAL ENGINEER
MARK A. REYNOLDS
5049079-2202
STATE OF UTAH

RECEIVED
FEB 07 2006
DIV. OF OIL, GAS & MINING

SCALE 1"= 50'

50' 25' 0' 50' 100' 150'

CONTOUR INTERVAL 2'

PHOTOGRAPHY DATE SEP 3, 1991 & OCT 20, 1995

N

LEGEND

DISTURBED AREA
PERMIT BOUNDARY
SECTION LINE

CONTOUR LINE (6980)
RECLAIMED ROADS
POST-MINING ROADS

DRAINAGE
CULVERTS
POST-MINING CUT SLOPES TO REMAIN IN PLACE

RECONTOURED AREAS ARE DRAWN TYPICALLY AT 5 FT. AND 10 FT. CONTOUR INTERVALS

SEE PLATE 7-7 FOR POST-MINING DRAINAGE
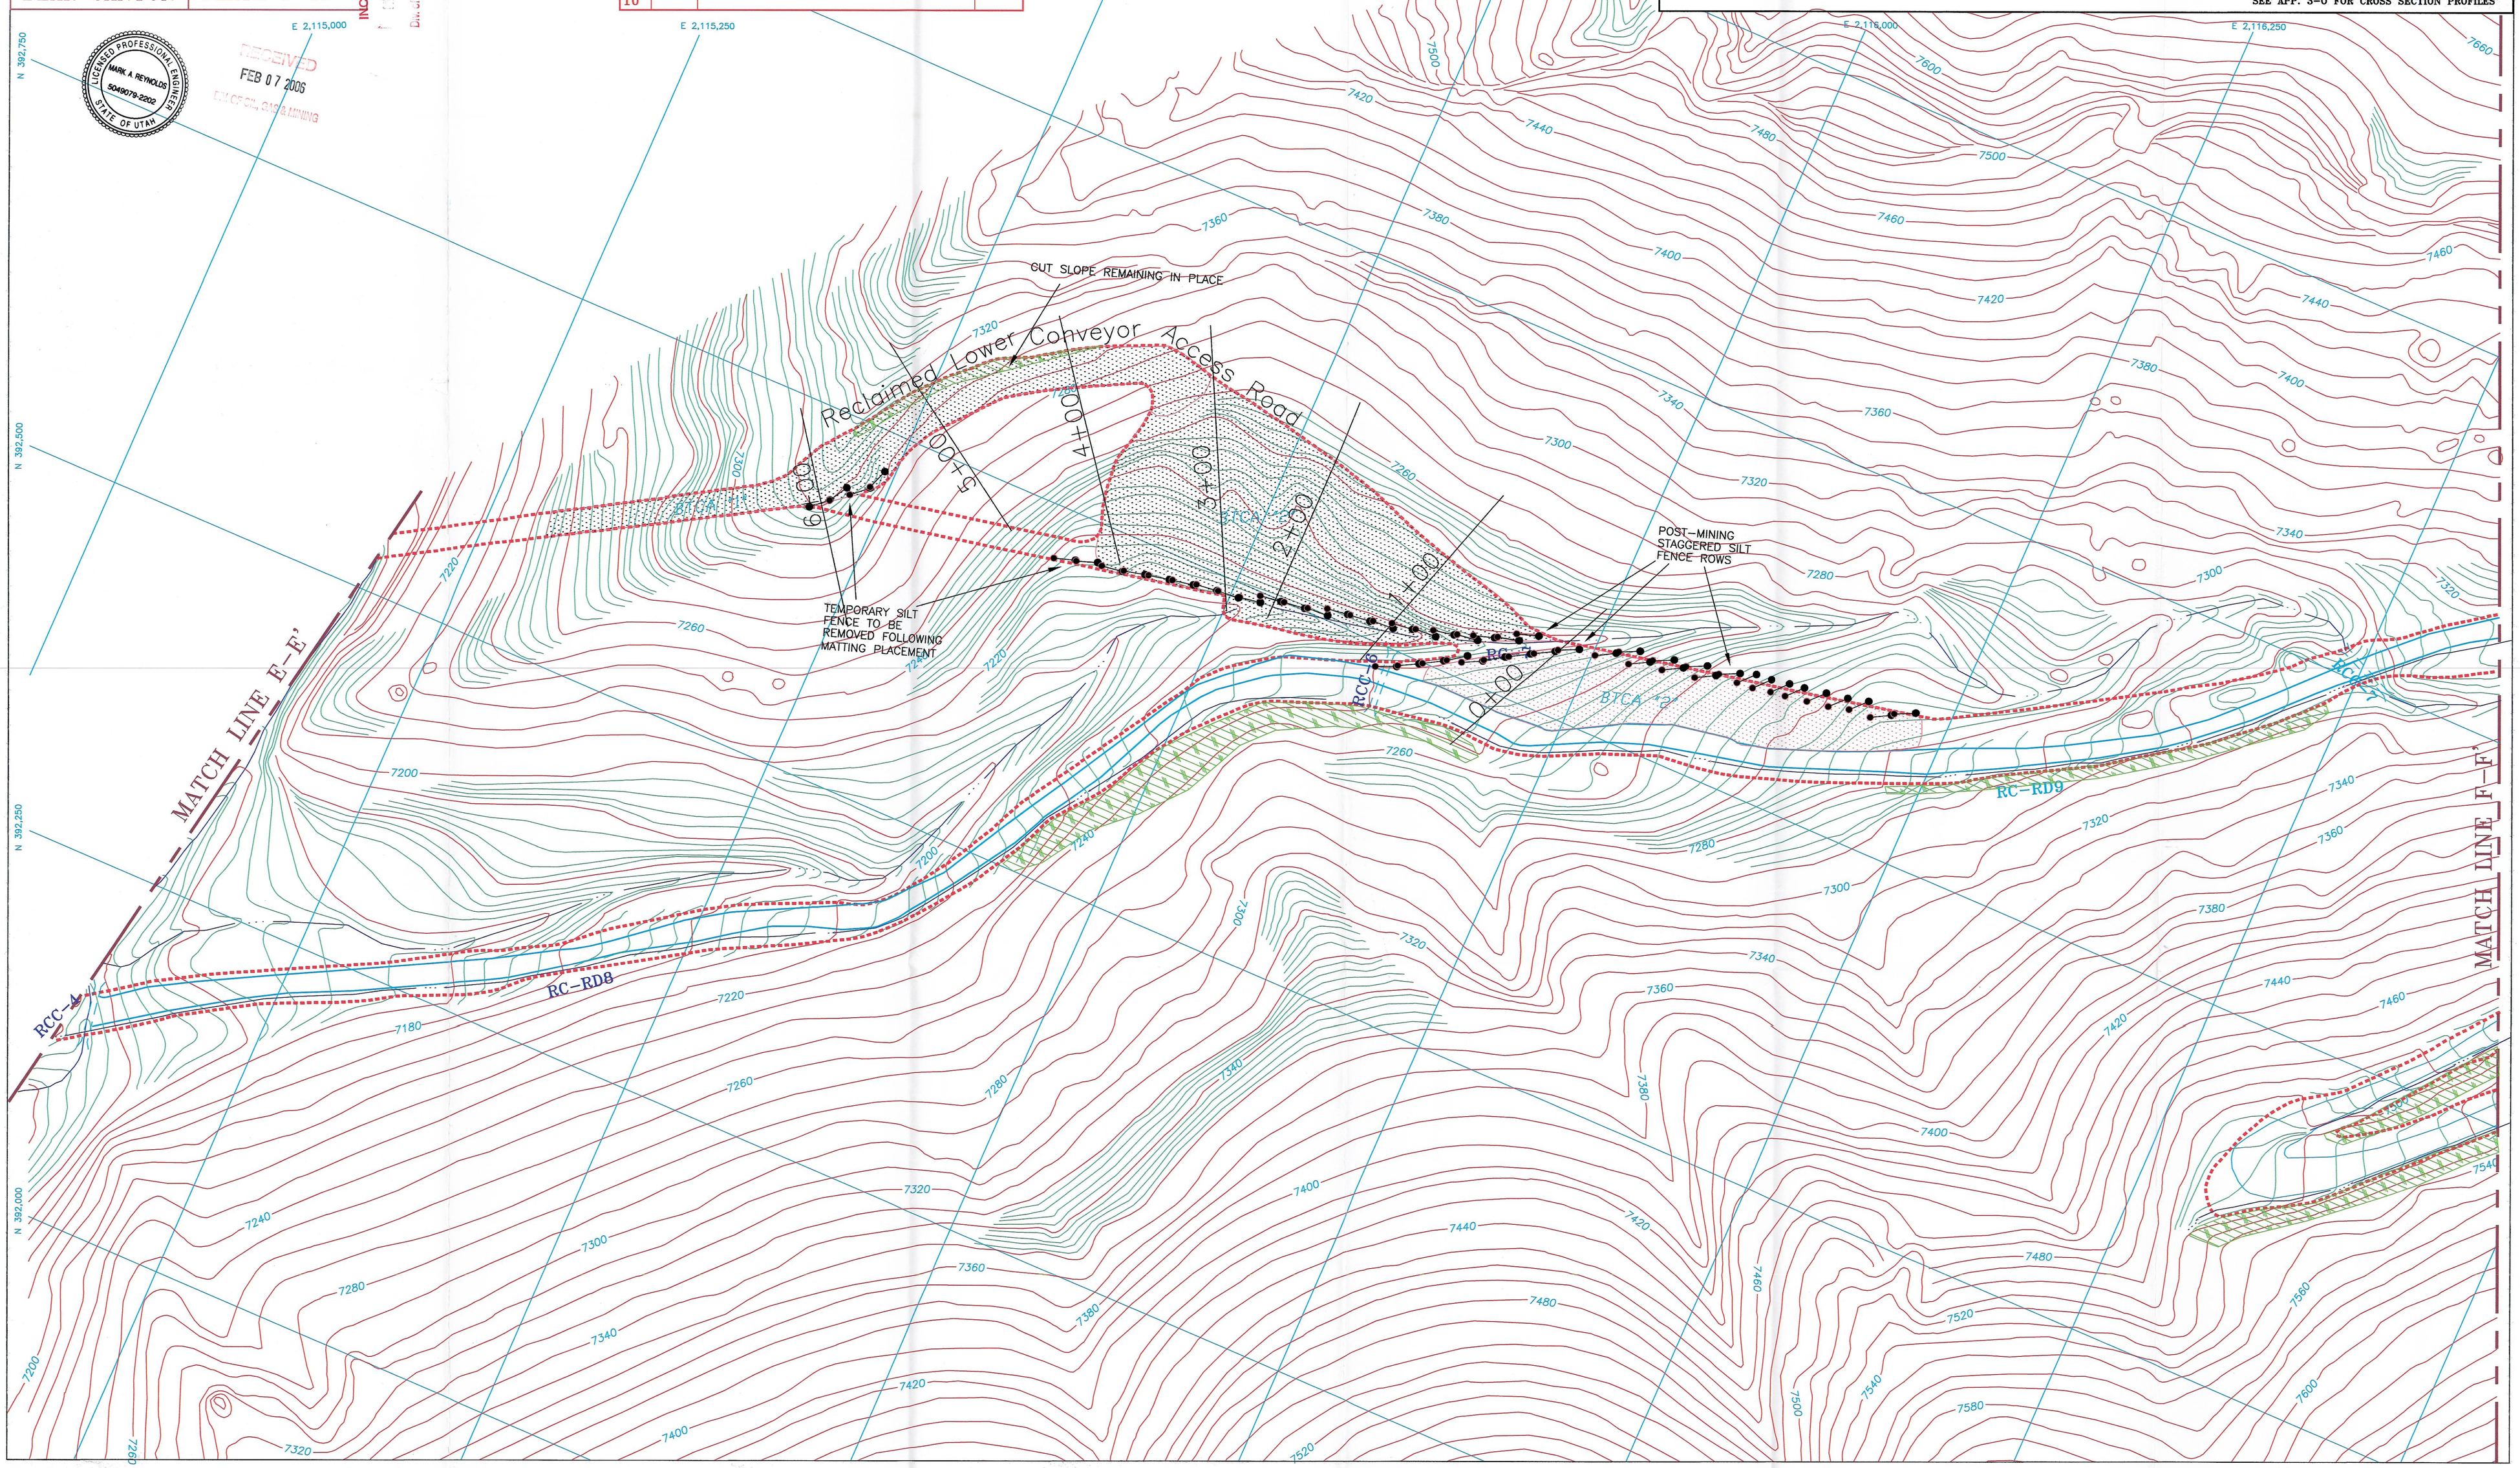
SEE PLATES 2-4 FOR PRE-1977 DISTURBANCE
SEE APPENDIX 7-K FOR BTCA DESIGNS
SEE APP. 3-O FOR CROSS SECTION PROFILES