CO-OP MINING CO.

HUNTINGTON, UTAH

PRE-MINING LAND SURFACE CONFIGURATION

SCALE:	DRAWN BY:	DATE:
1" = 50'	C. Reynolds	6-25-01

BEAR CANYON | PLATE 5-7F

REV.	DATE	REMARKS	APPR.
1	6/25/01	WHR surface facilites added (SR98-1)	7/03/01
2	8/01/02	Changed name from 3-7F to 5-6F	12/8/05
3			
4			
5			
6			
7			
8			
9			
10			

LICENSED PROFESSIONAL ENGINEER
MARK A. REYNOLDS
5049079-2202
STATE OF UTAH

RECEIVED
FEB 07 2006
DIV. OF OIL, GAS & MINING

INCORPORATED
NOV 0 9 2006
Div. of Oil, Gas & Mining

LEGEND

PROPOSED DISTURBED AREA
PERMIT BOUNDARY
SECTION LINE
CONTOUR LINE (6980)
DRAINAGE
CULVERTS
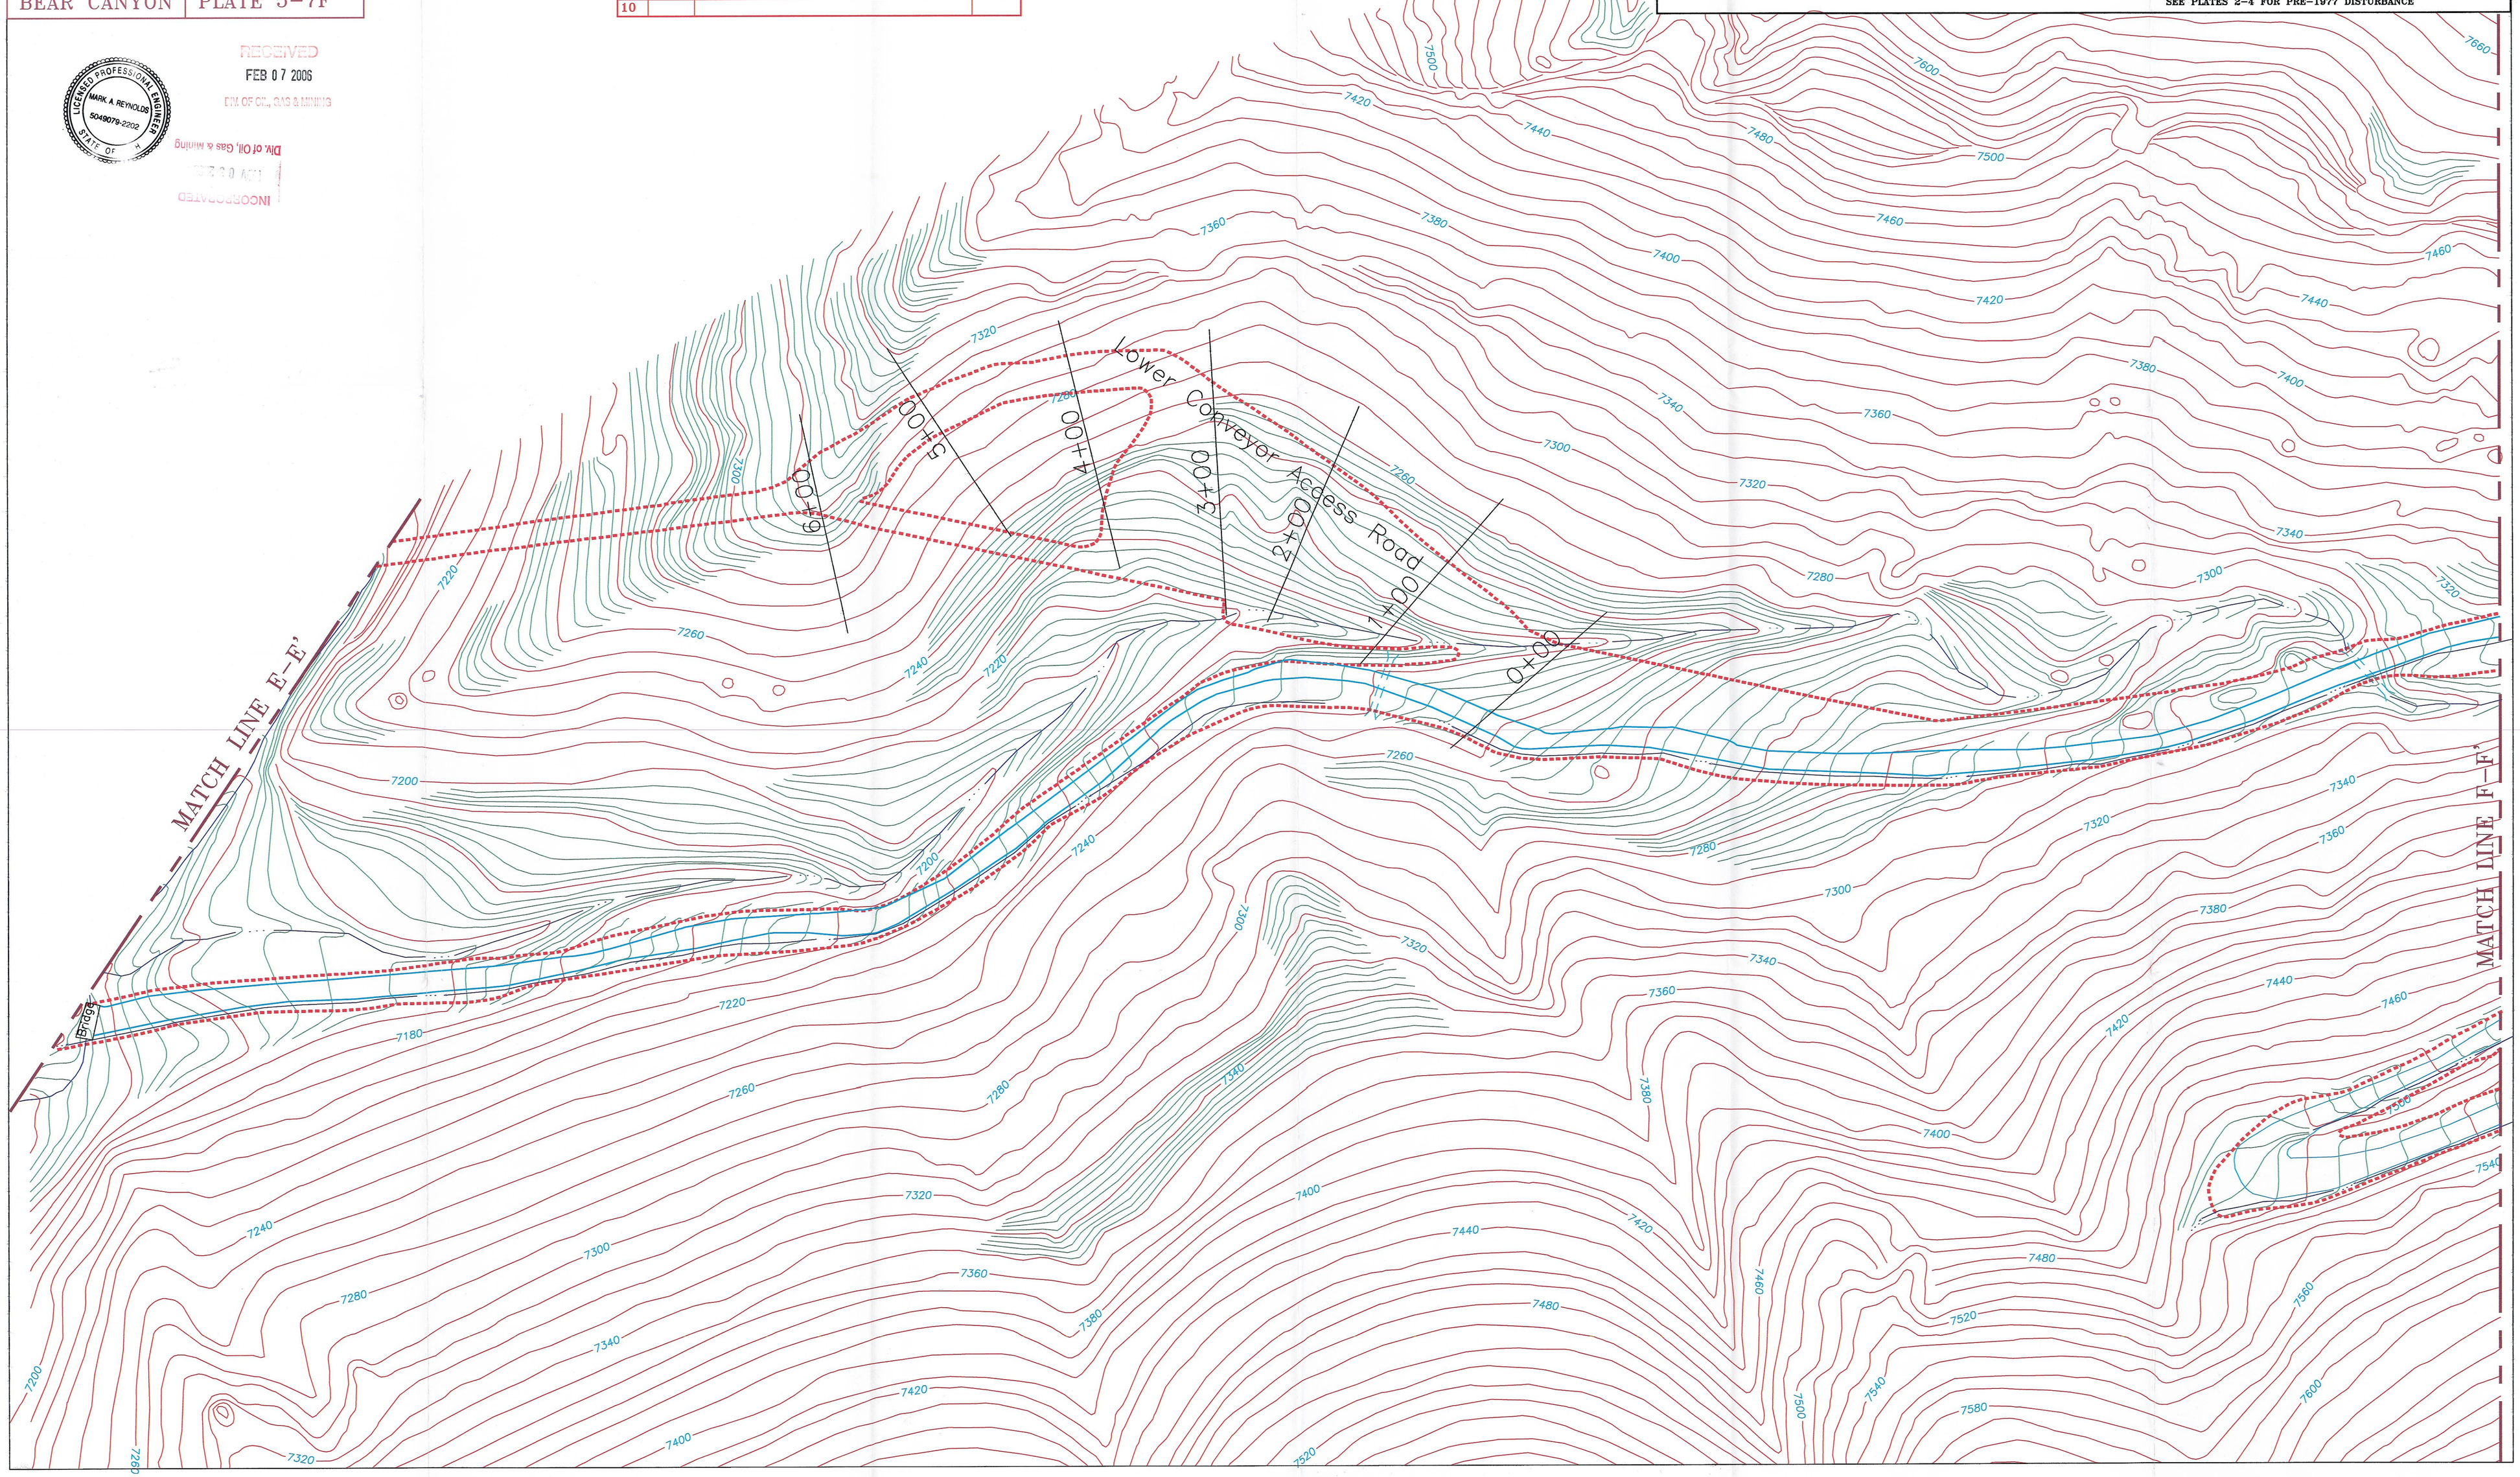
SEE APPENDIX 3-0 FOR CROSS SECTION PROFILES
SEE PLATES 2-4 FOR PRE-1977 DISTURBANCE