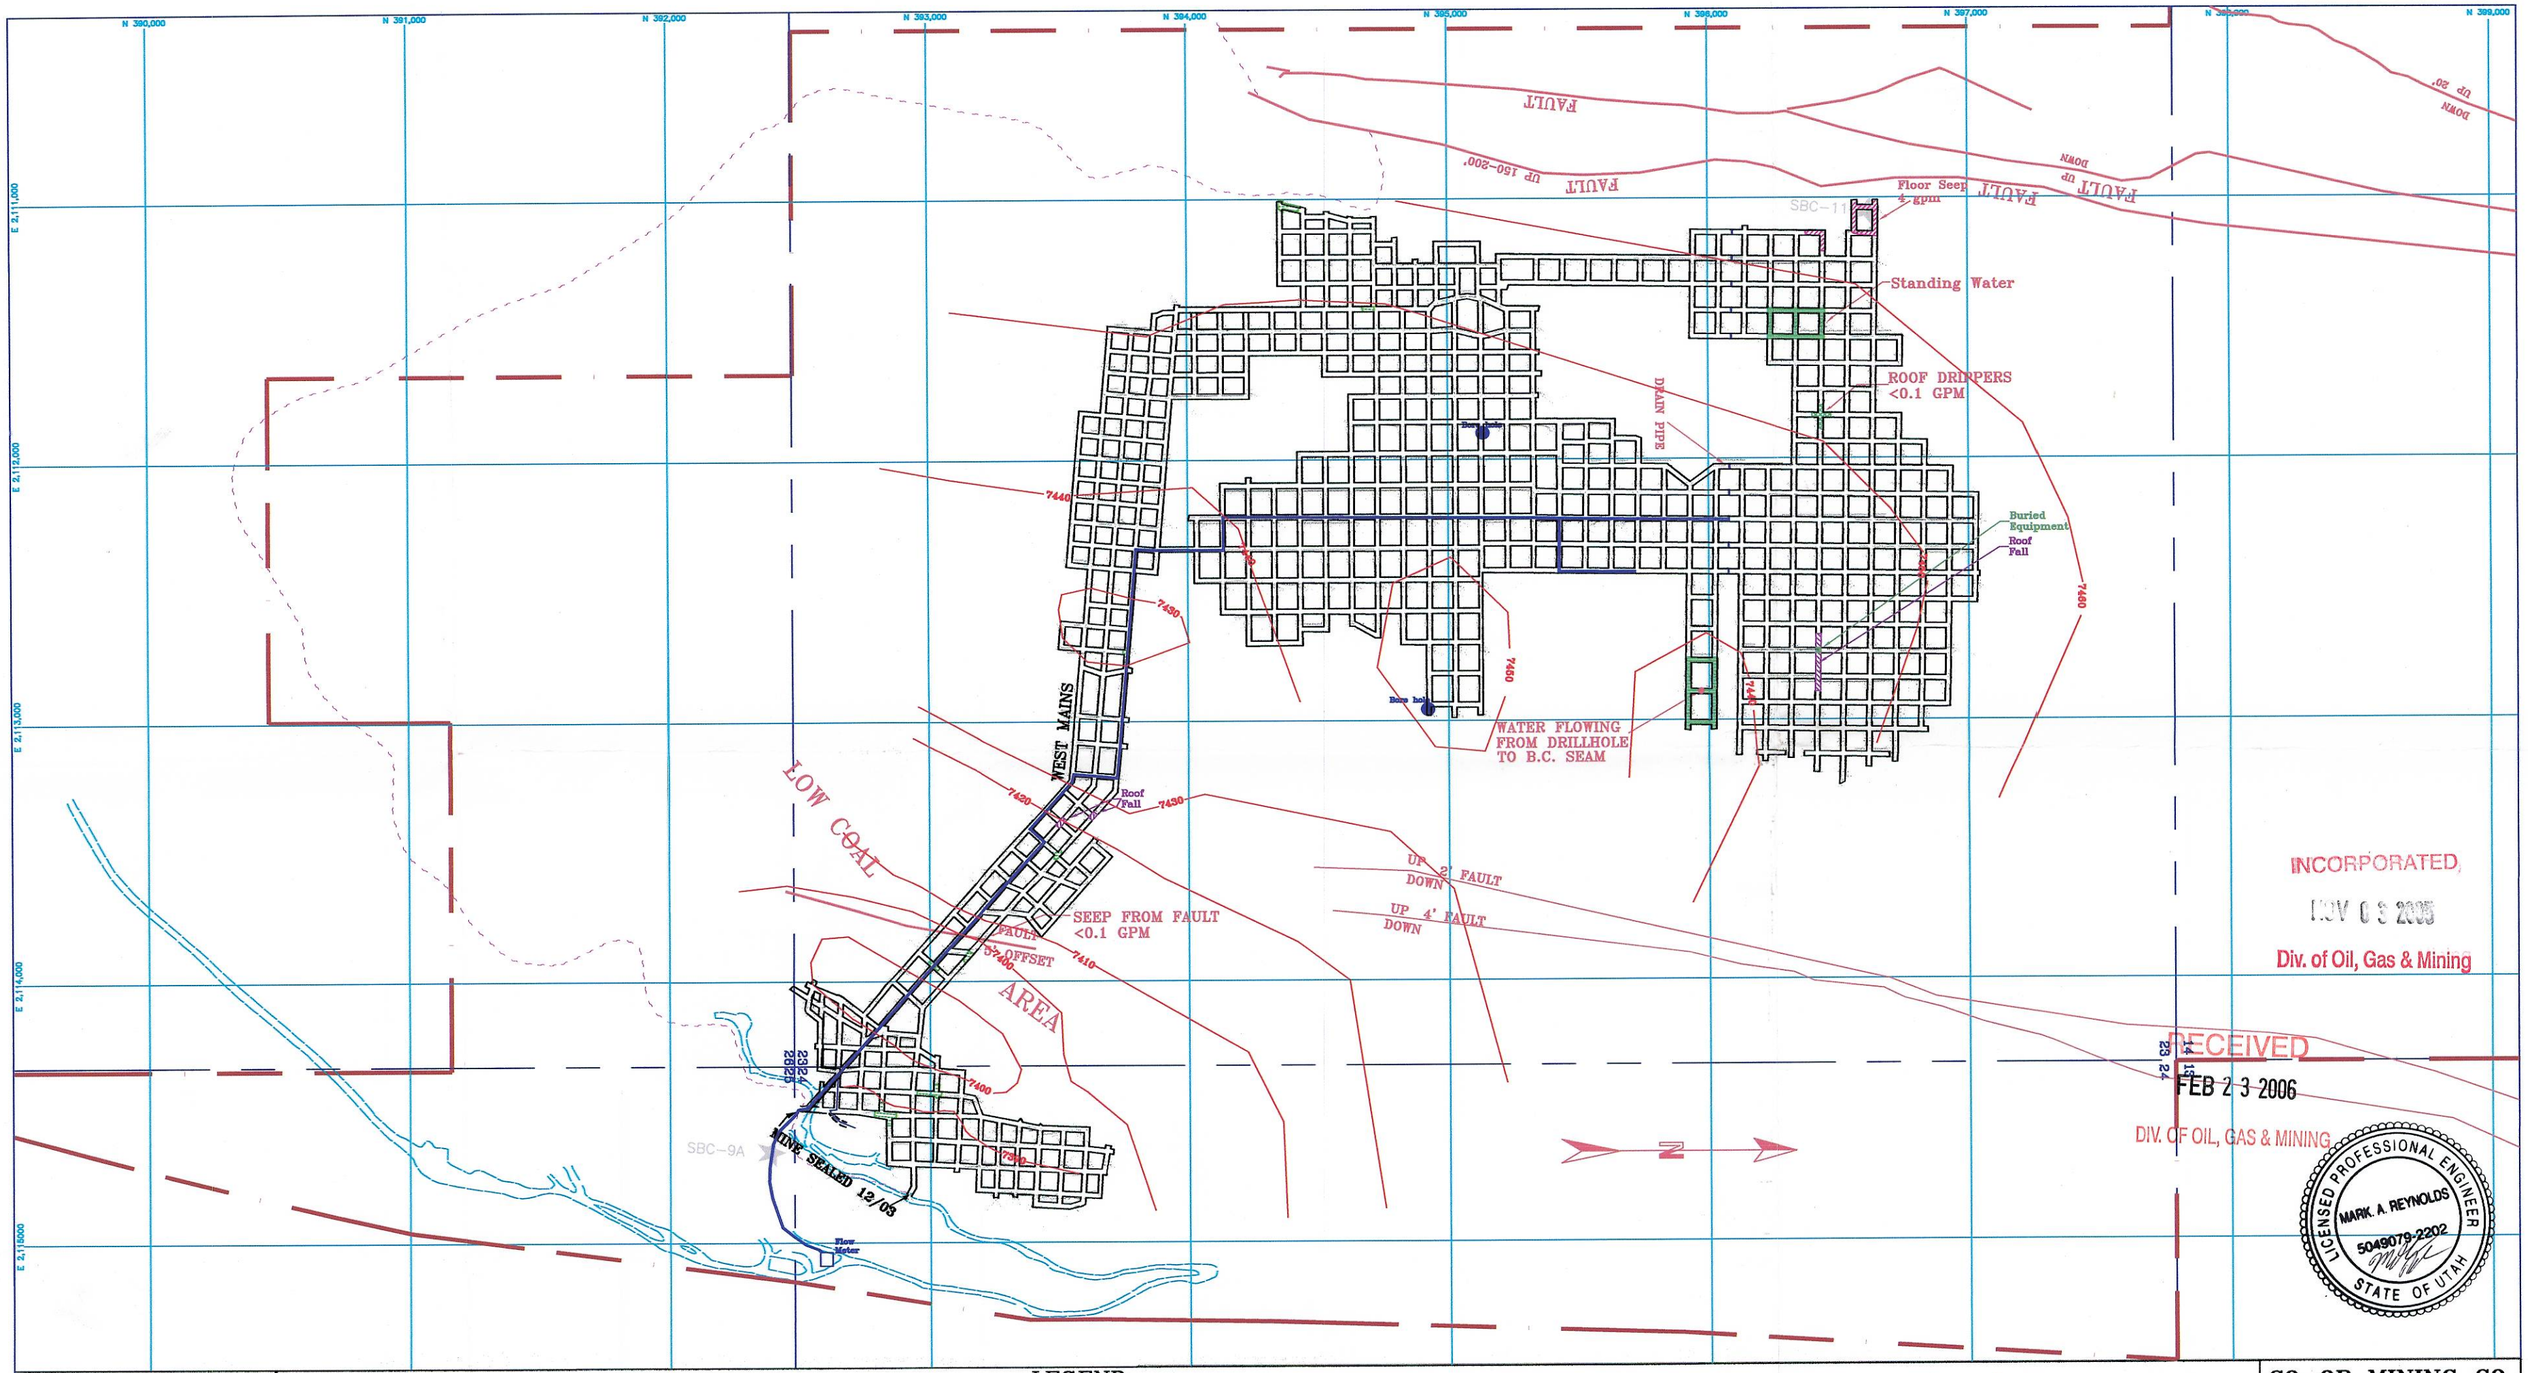

I, THE UNDERSIGNED, HEREBY CERTIFY THAT THIS MAP IS CORRECT TO THE BEST OF MY KNOWLEDGE AND BELIEF.

DATE _____ SIGNATURE _____

LEGEND

MINE WORKINGS
PILLARED AREA
FAULT
STANDING WATER
ROOF DRIPPERS
FLOOR SEEPS
SEAM FLOOR ELEV. CONTOUR — 7500 —
MINE WATER LINE/CHANNEL
WATER SAMPLE POINT ✶ SBC-9
PERMIT BOUNDARY
COAL OUTCROP

HIAWATHA SEAM
STRIKE — N 19° 45'
DIP 2.5%

CO-OP MINING CO.		
ABANDONED EQUIPMENT		
SCALE: 1" = 500'	DRAWN BY: C. Reynolds	DATE: 11-15-04
BEAR CANYON	PLATE 7-10B	