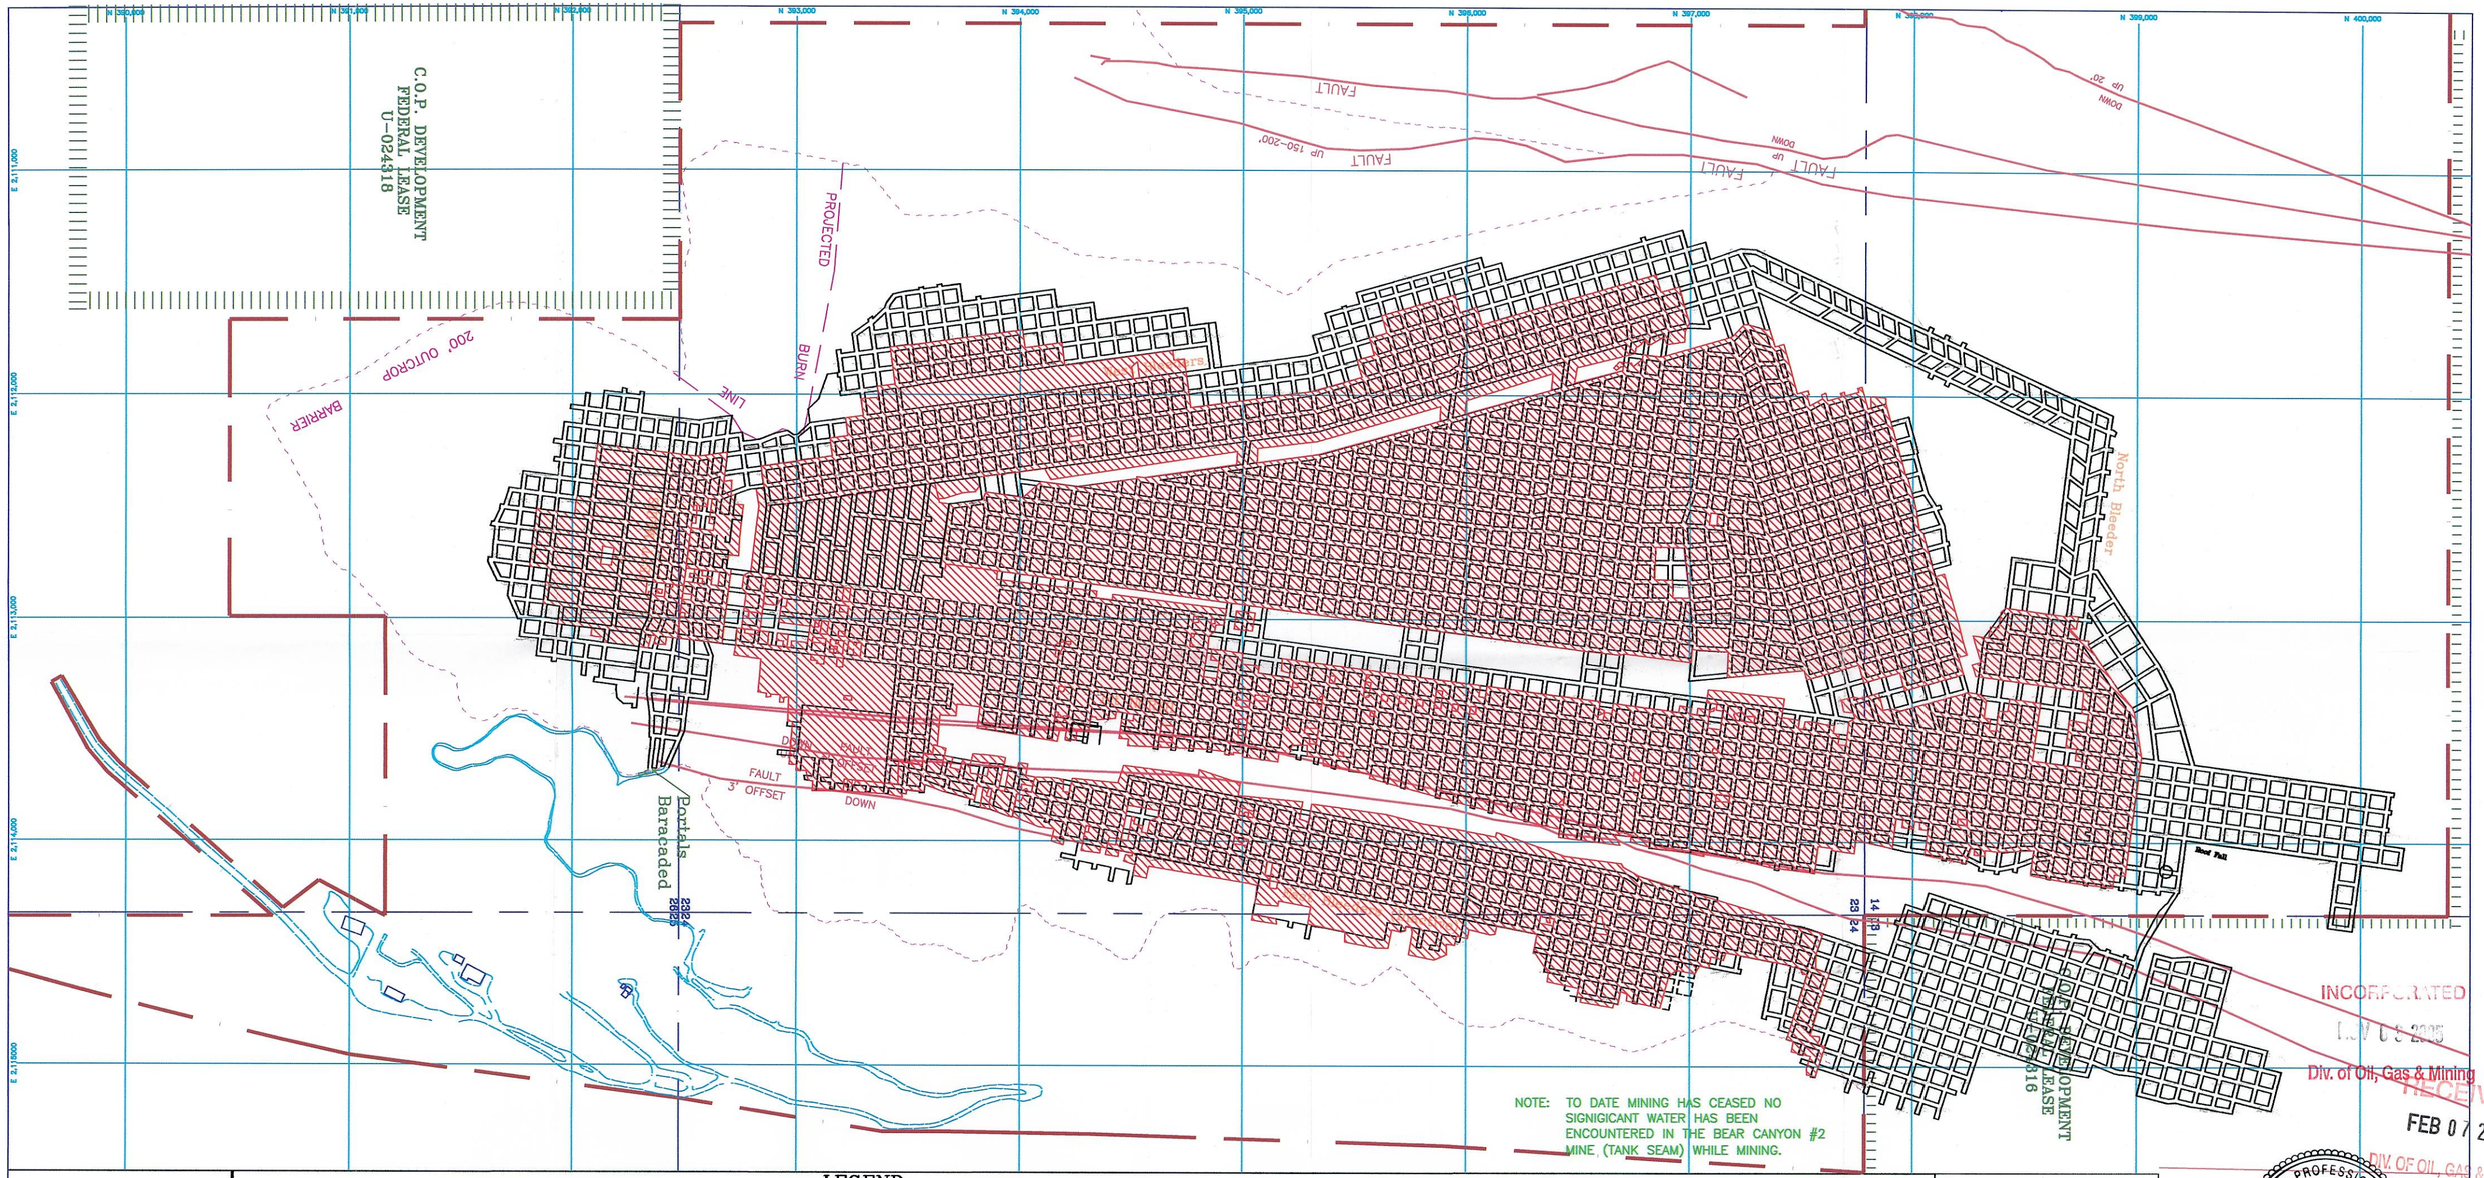

NOTE: TO DATE MINING HAS CEASED NO SIGNIGICANT WATER HAS BEEN ENCOUNTERED IN THE BEAR CANYON #2 MINE (TANK SEAM) WHILE MINING.

INCORPORATED
NOV 0 3 2005
Div. of Oil, Gas & Mining

RECEIVED
FEB 0 7 2006
DIV. OF OIL, GAS & MINING

LEGEND

MINE WORKINGS	STANDING WATER	MINE WATER LINE	PERMIT BOUNDARY
PILLARED AREA	ROOF DRIPPERS	WATER SAMPLE POINT ✱ SBC-9	COAL OUTCROP
FAULT	FLOOR SEEPS		

TANK SEAM STRIKE – N 22° 25'
DIP 2.0%

CO-OP MINING CO.		
MINE WATER SURVEY		
SCALE: 1" = 500'	DRAWN BY: C. Reynolds	DATE: 1-01-02
BEAR CANYON	PLATE 7-10C	

LICENSED PROFESSIONAL ENGINEER
MARK A. REYNOLDS
5049079-2202
STATE OF UTAH