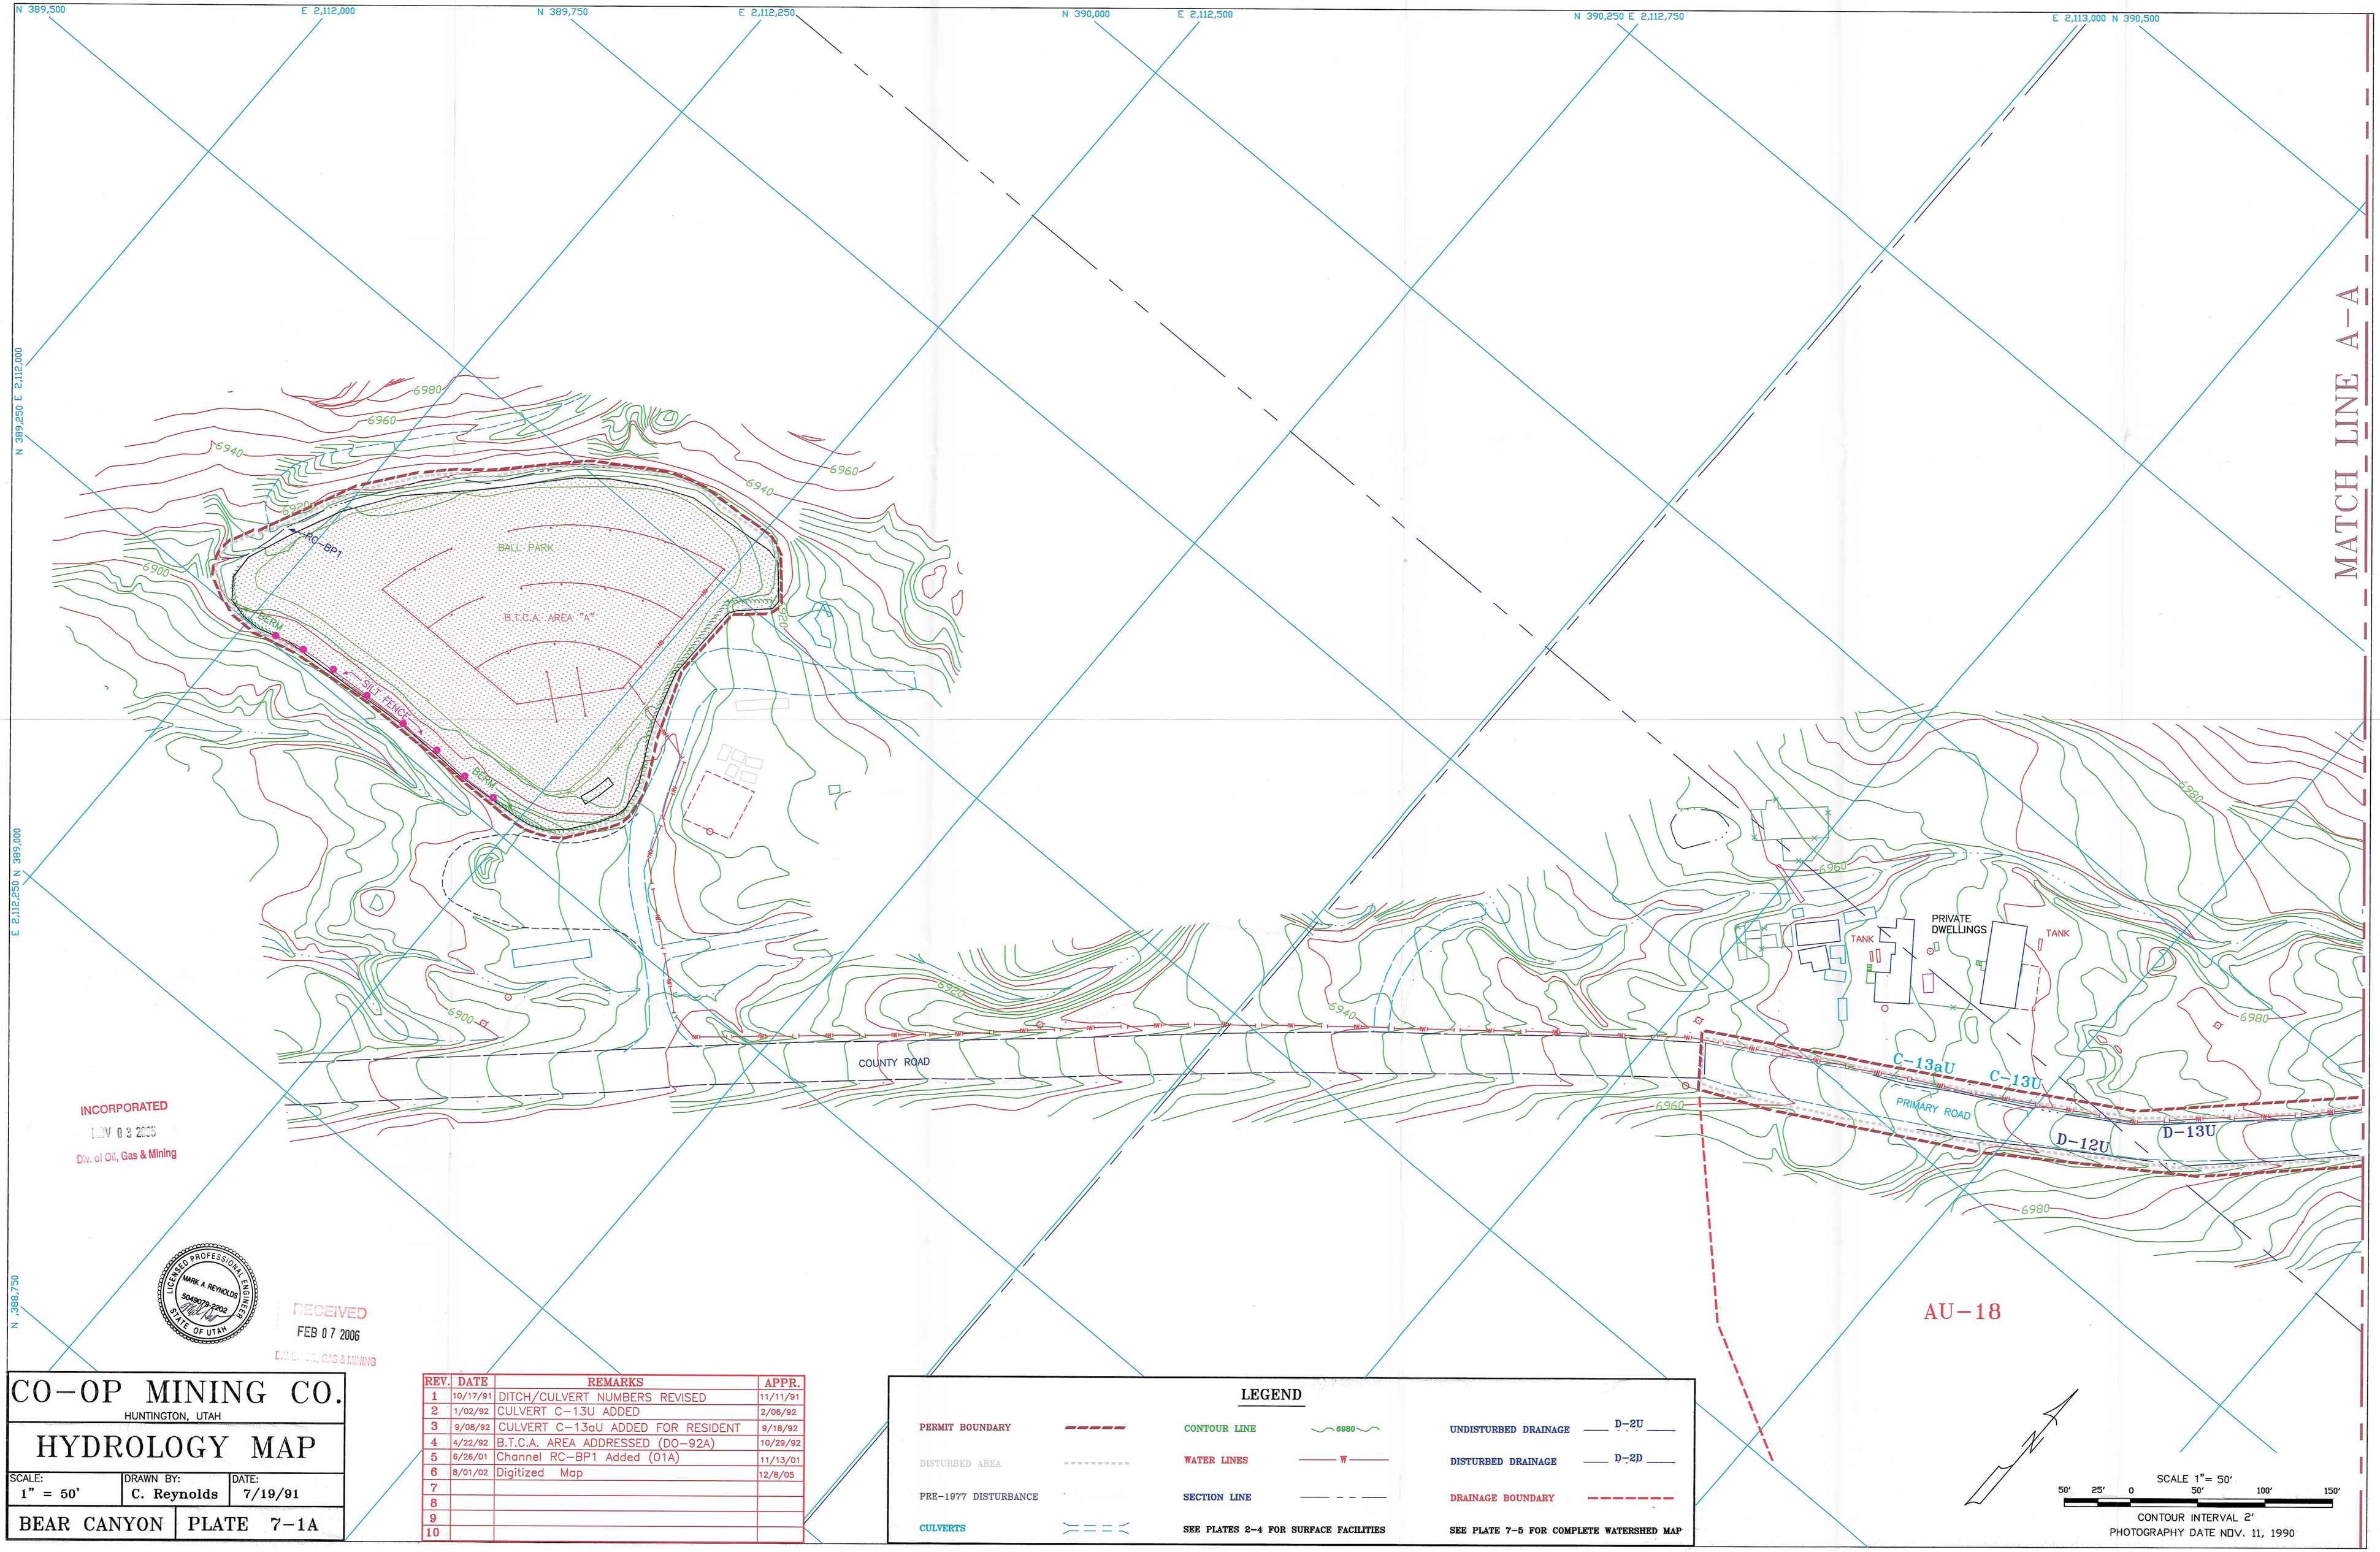

INCORPORATED
NOV 0 3 2005
Div. of Oil, Gas & Mining

LICENSED PROFESSIONAL ENGINEER
MARK A. REYNOLDS
50480279-2202
STATE OF UTAH

RECEIVED
FEB 0 7 2006
DIV. OF OIL, GAS & MINING

CO-OP MINING CO.

HUNTINGTON, UTAH

HYDROLOGY MAP

SCALE:	DRAWN BY:	DATE:
1" = 50'	C. Reynolds	7/19/91

BEAR CANYON | PLATE 7-1A

REV.	DATE	REMARKS	APPR.
1	10/17/91	DITCH/CULVERT NUMBERS REVISED	11/11/91
2	1/02/92	CULVERT C-13U ADDED	2/06/92
3	9/08/92	CULVERT C-13aU ADDED FOR RESIDENT	9/18/92
4	4/22/92	B.T.C.A. AREA ADDRESSED (DO-92A)	10/29/92
5	6/26/01	Channel RC-BP1 Added (01A)	11/13/01
6	8/01/02	Digitized Map	12/8/05
7			
8			
9			
10			

LEGEND

PERMIT BOUNDARY		CONTOUR LINE	6980	UNDISTURBED DRAINAGE	D-2U
DISTURBED AREA		WATER LINES	W	DISTURBED DRAINAGE	D-2D
PRE-1977 DISTURBANCE		SECTION LINE		DRAINAGE BOUNDARY	
CULVERTS		SEE PLATES 2-4 FOR SURFACE FACILITIES		SEE PLATE 7-5 FOR COMPLETE WATERSHED MAP	