CO-OP MINING CO.

HUNTINGTON, UTAH

HYDROLOGY MAP

SCALE:	DRAWN BY:	DATE:
1" = 50'	C. Reynolds	7/10/91

BEAR CANYON | PLATE 7-1D

REV.	DATE	REMARKS	APPR.
1	8-19-91	PRE-1977 DISTURBANCE REVISED	11-21-91
2	10-17-91	DITCH/CULVERT NUMBERS REVISED	12-11-91
3	04-28-92	SILT FENCES REMOVED FROM UND. DRNGE.	07-07-92
4	04-28-92	CATCH BASIN REMOVED FROM UND. DRNGE.	07-07-92
5	04-22-92	B.T.C.A. AREA ADDRESSED (DO-92A)	10/29/92
6	11-04-01	Corrected dst bndry, Removed prmt bndry (AM01A)	11/13/01
7	8/01/02	Digitized Map	12/8/05
8			
9			
10			

LEGEND

PERMIT BOUNDARY		CONTOUR LINE	6980	UNDISTURBED DRAINAGE	D-2U
DISTURBED AREA		WATER LINES	W	DISTURBED DRAINAGE	D-2D
PRE-1977 DISTURBANCE		SECTION LINE		DRAINAGE BOUNDARY	
CULVERTS		SEE PLATES 2-4 FOR SURFACE FACILITIES		SEE PLATE 7-5 FOR COMPLETE WATERSHED MAP	

REFER TO TABLES 7.2-10 AND 7.2-11 FOR DITCH AND CULVERT SPECIFICATIONS

LICENSED PROFESSIONAL ENGINEER MARK A. REYNOLDS 5049079-2202 STATE OF UTAH

RECEIVED FEB 07 2006 DIV. OF OIL, GAS & MINING
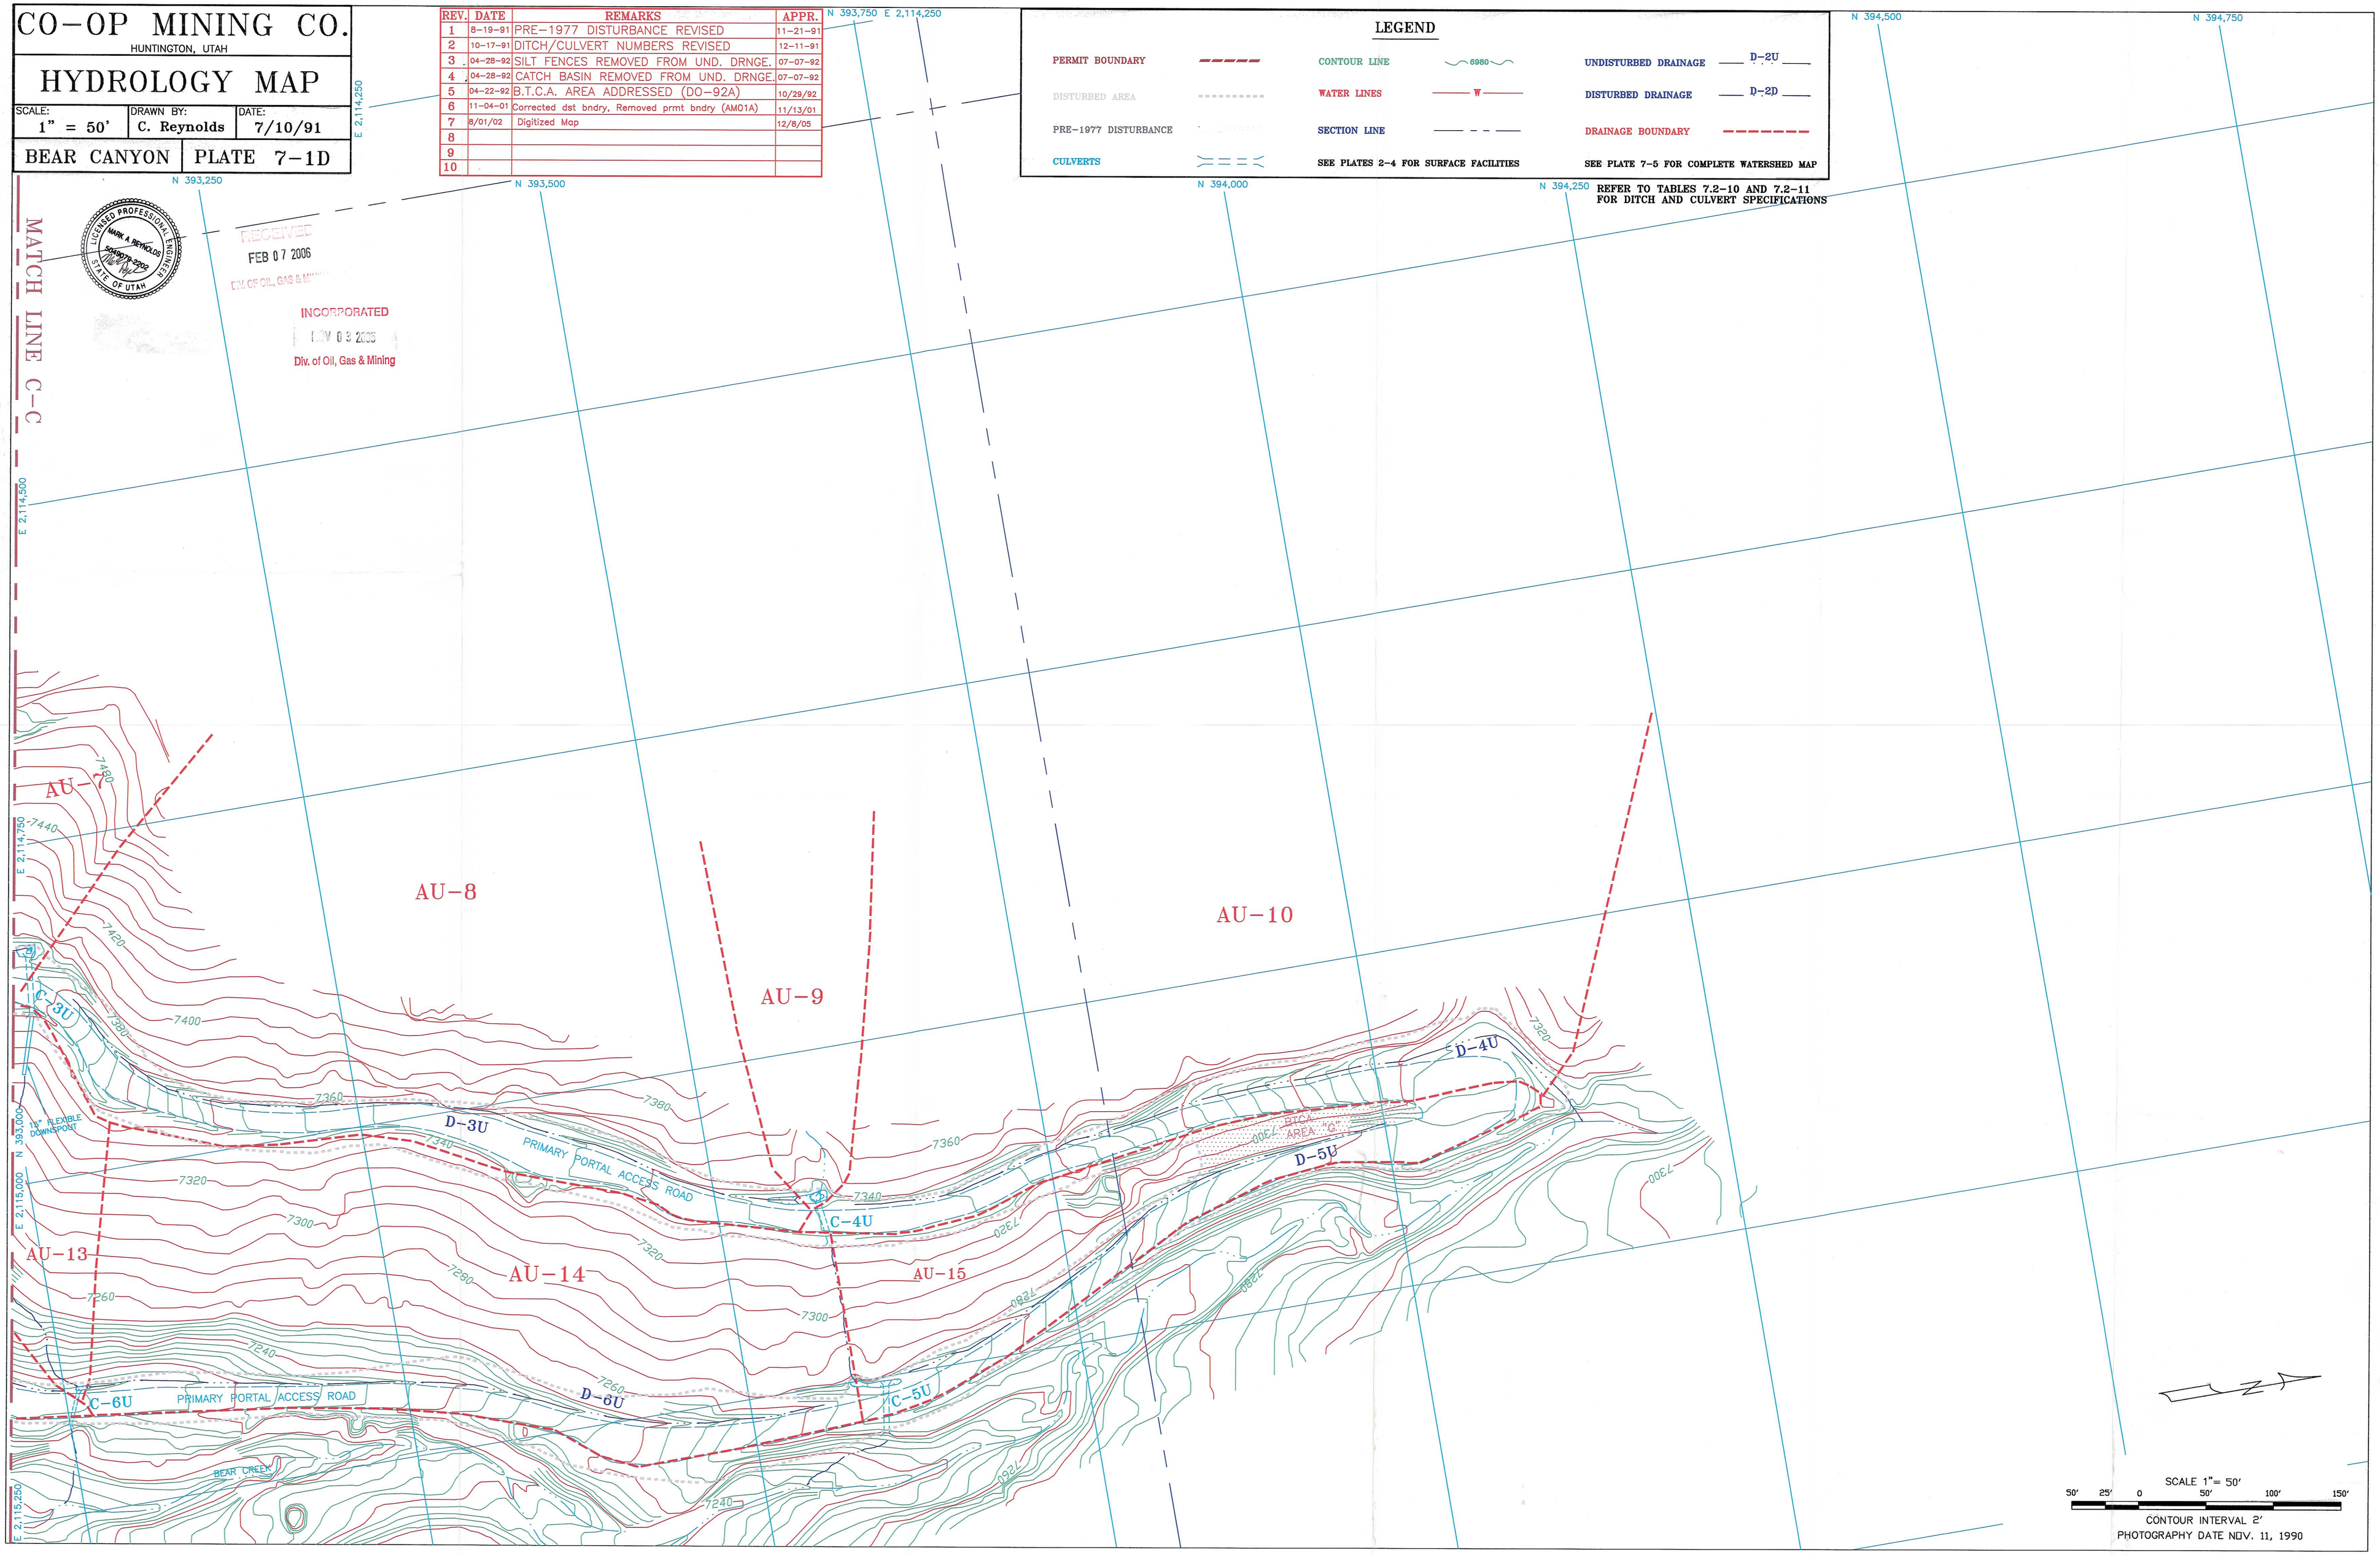
INCORPORATED NOV 03 2006 Div. of Oil, Gas & Mining