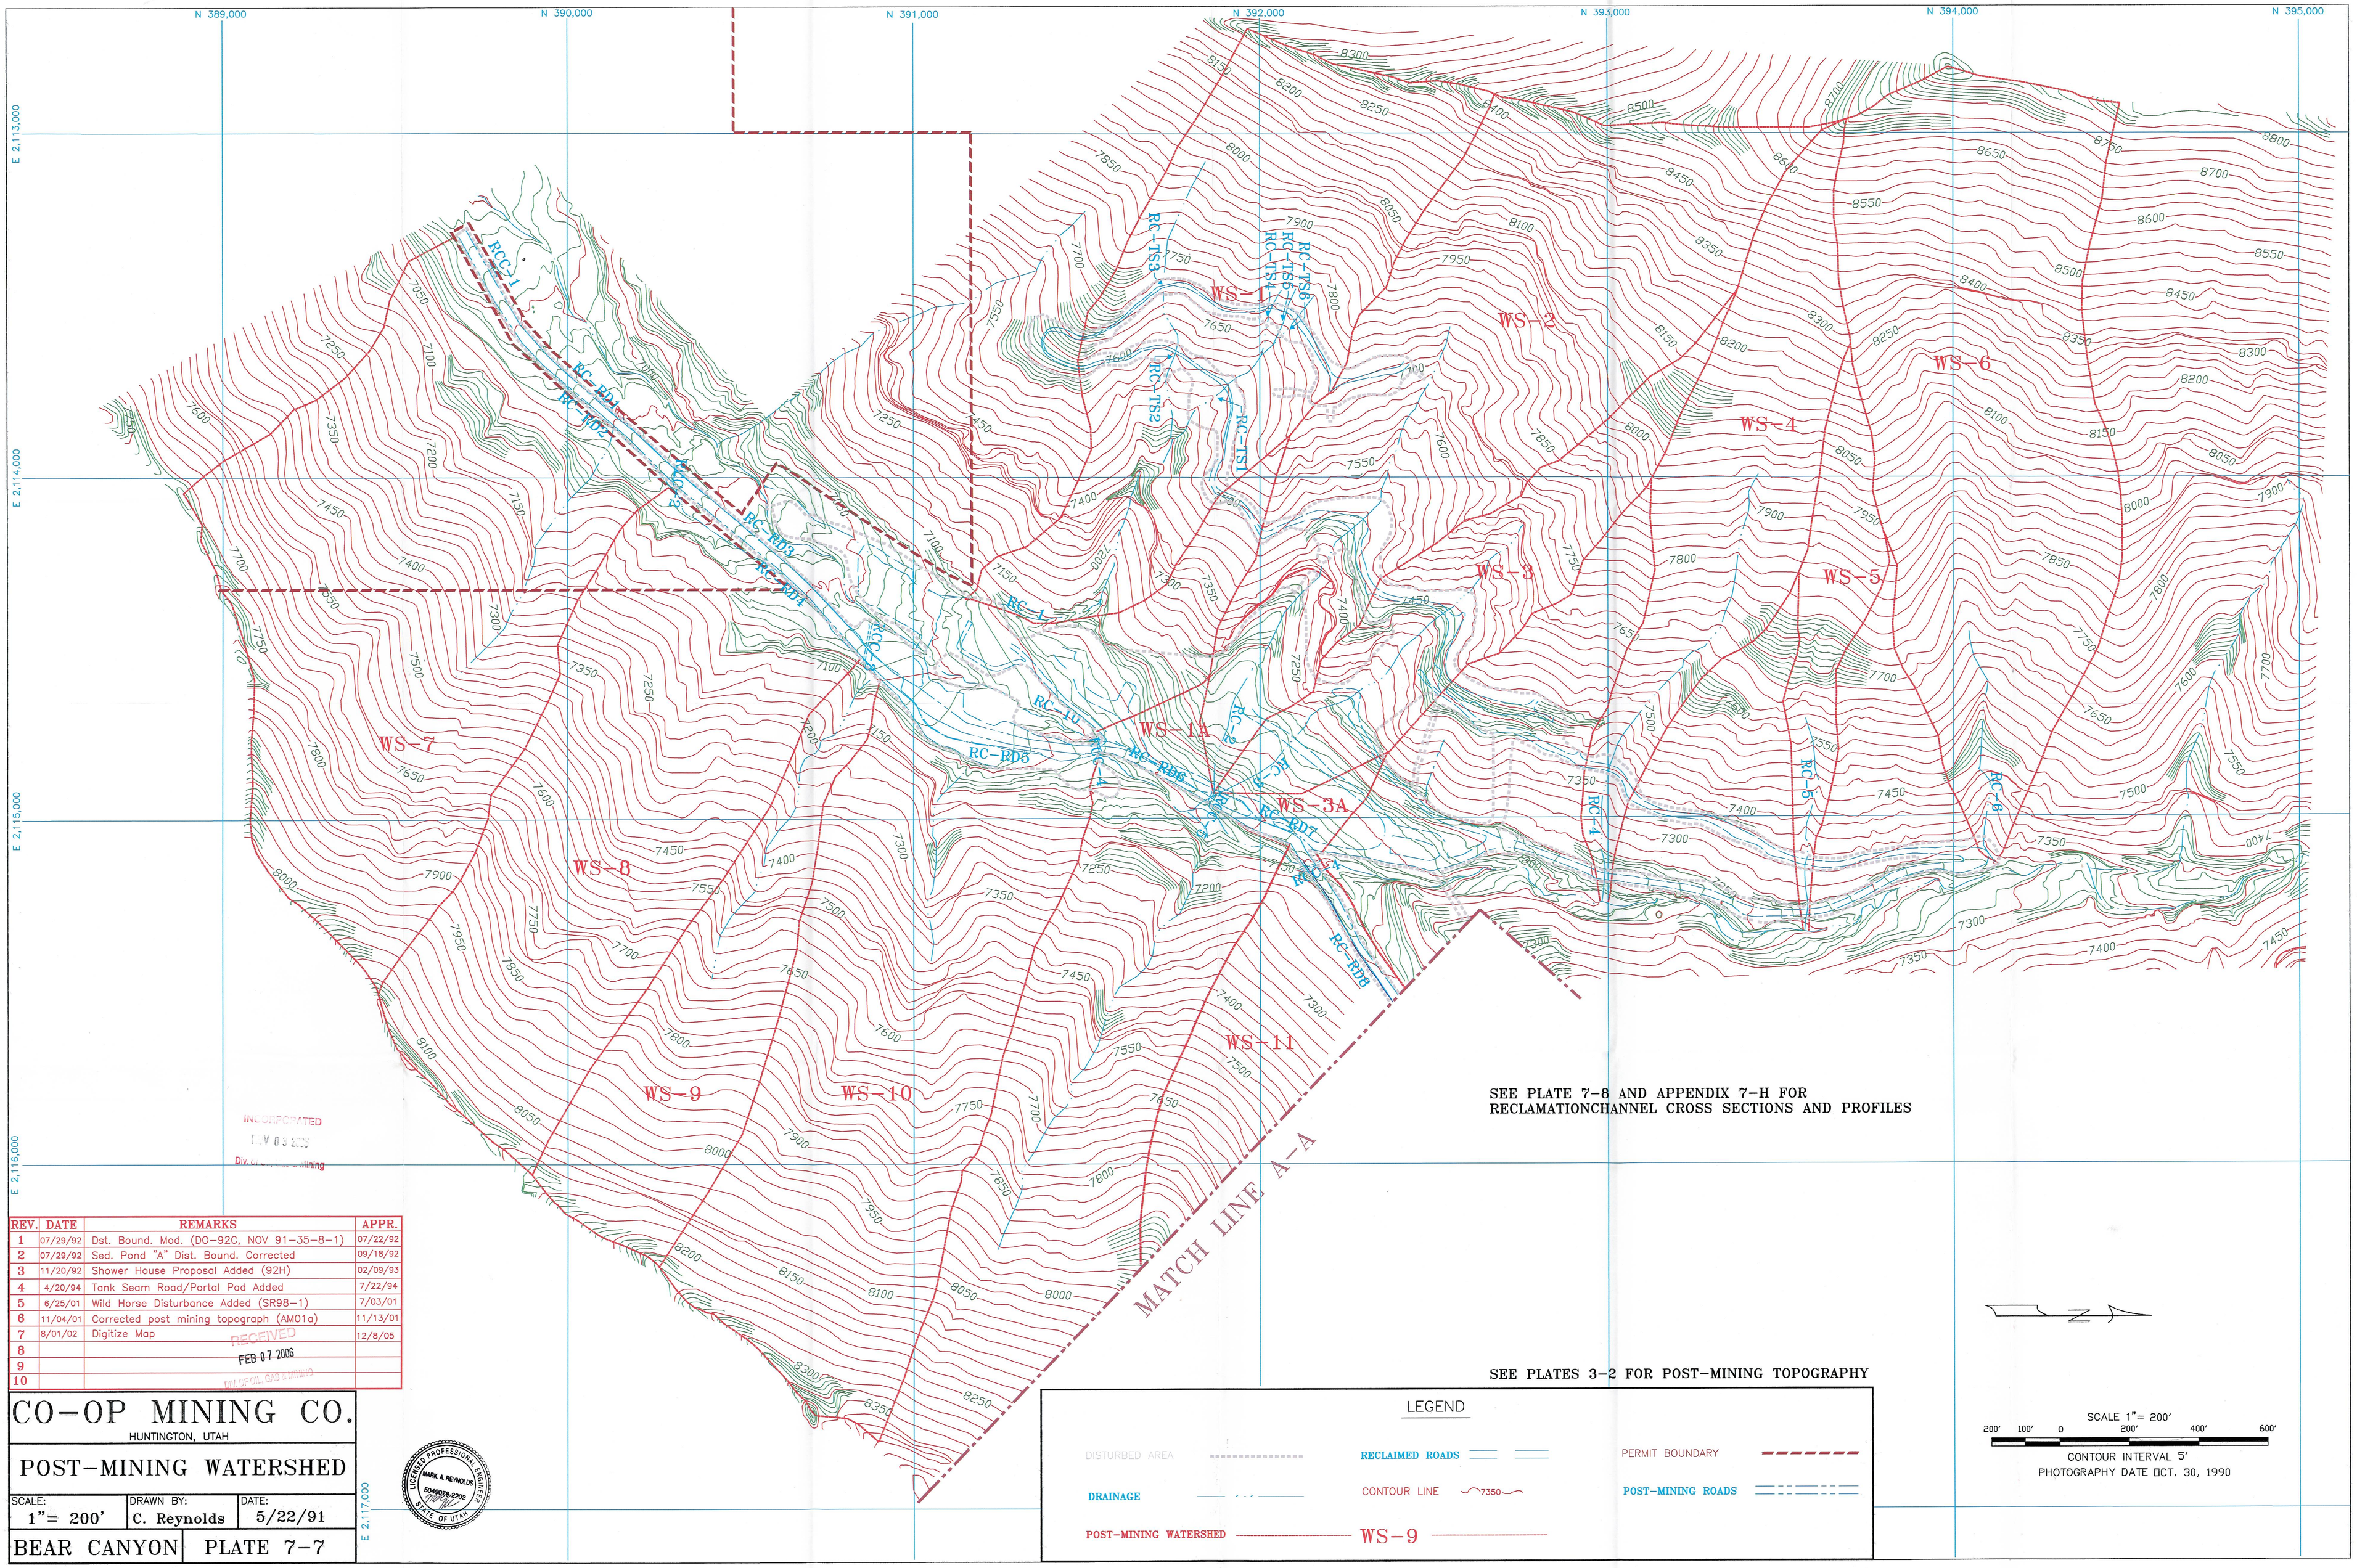

REV.	DATE	REMARKS	APPR.
1	07/29/92	Dst. Bound. Mod. (DO-92C, NOV 91-35-8-1)	07/22/92
2	07/29/92	Sed. Pond "A" Dist. Bound. Corrected	09/18/92
3	11/20/92	Shower House Proposal Added (92H)	02/09/93
4	4/20/94	Tank Seam Road/Portal Pad Added	7/22/94
5	6/25/01	Wild Horse Disturbance Added (SR98-1)	7/03/01
6	11/04/01	Corrected post mining topograph (AM01a)	11/13/01
7	8/01/02	Digitize Map	12/8/05
8			
9			
10			

CO-OP MINING CO.

HUNTINGTON, UTAH

POST-MINING WATERSHED

SCALE:	DRAWN BY:	DATE:
1"= 200'	C. Reynolds	5/22/91

BEAR CANYON | PLATE 7-7