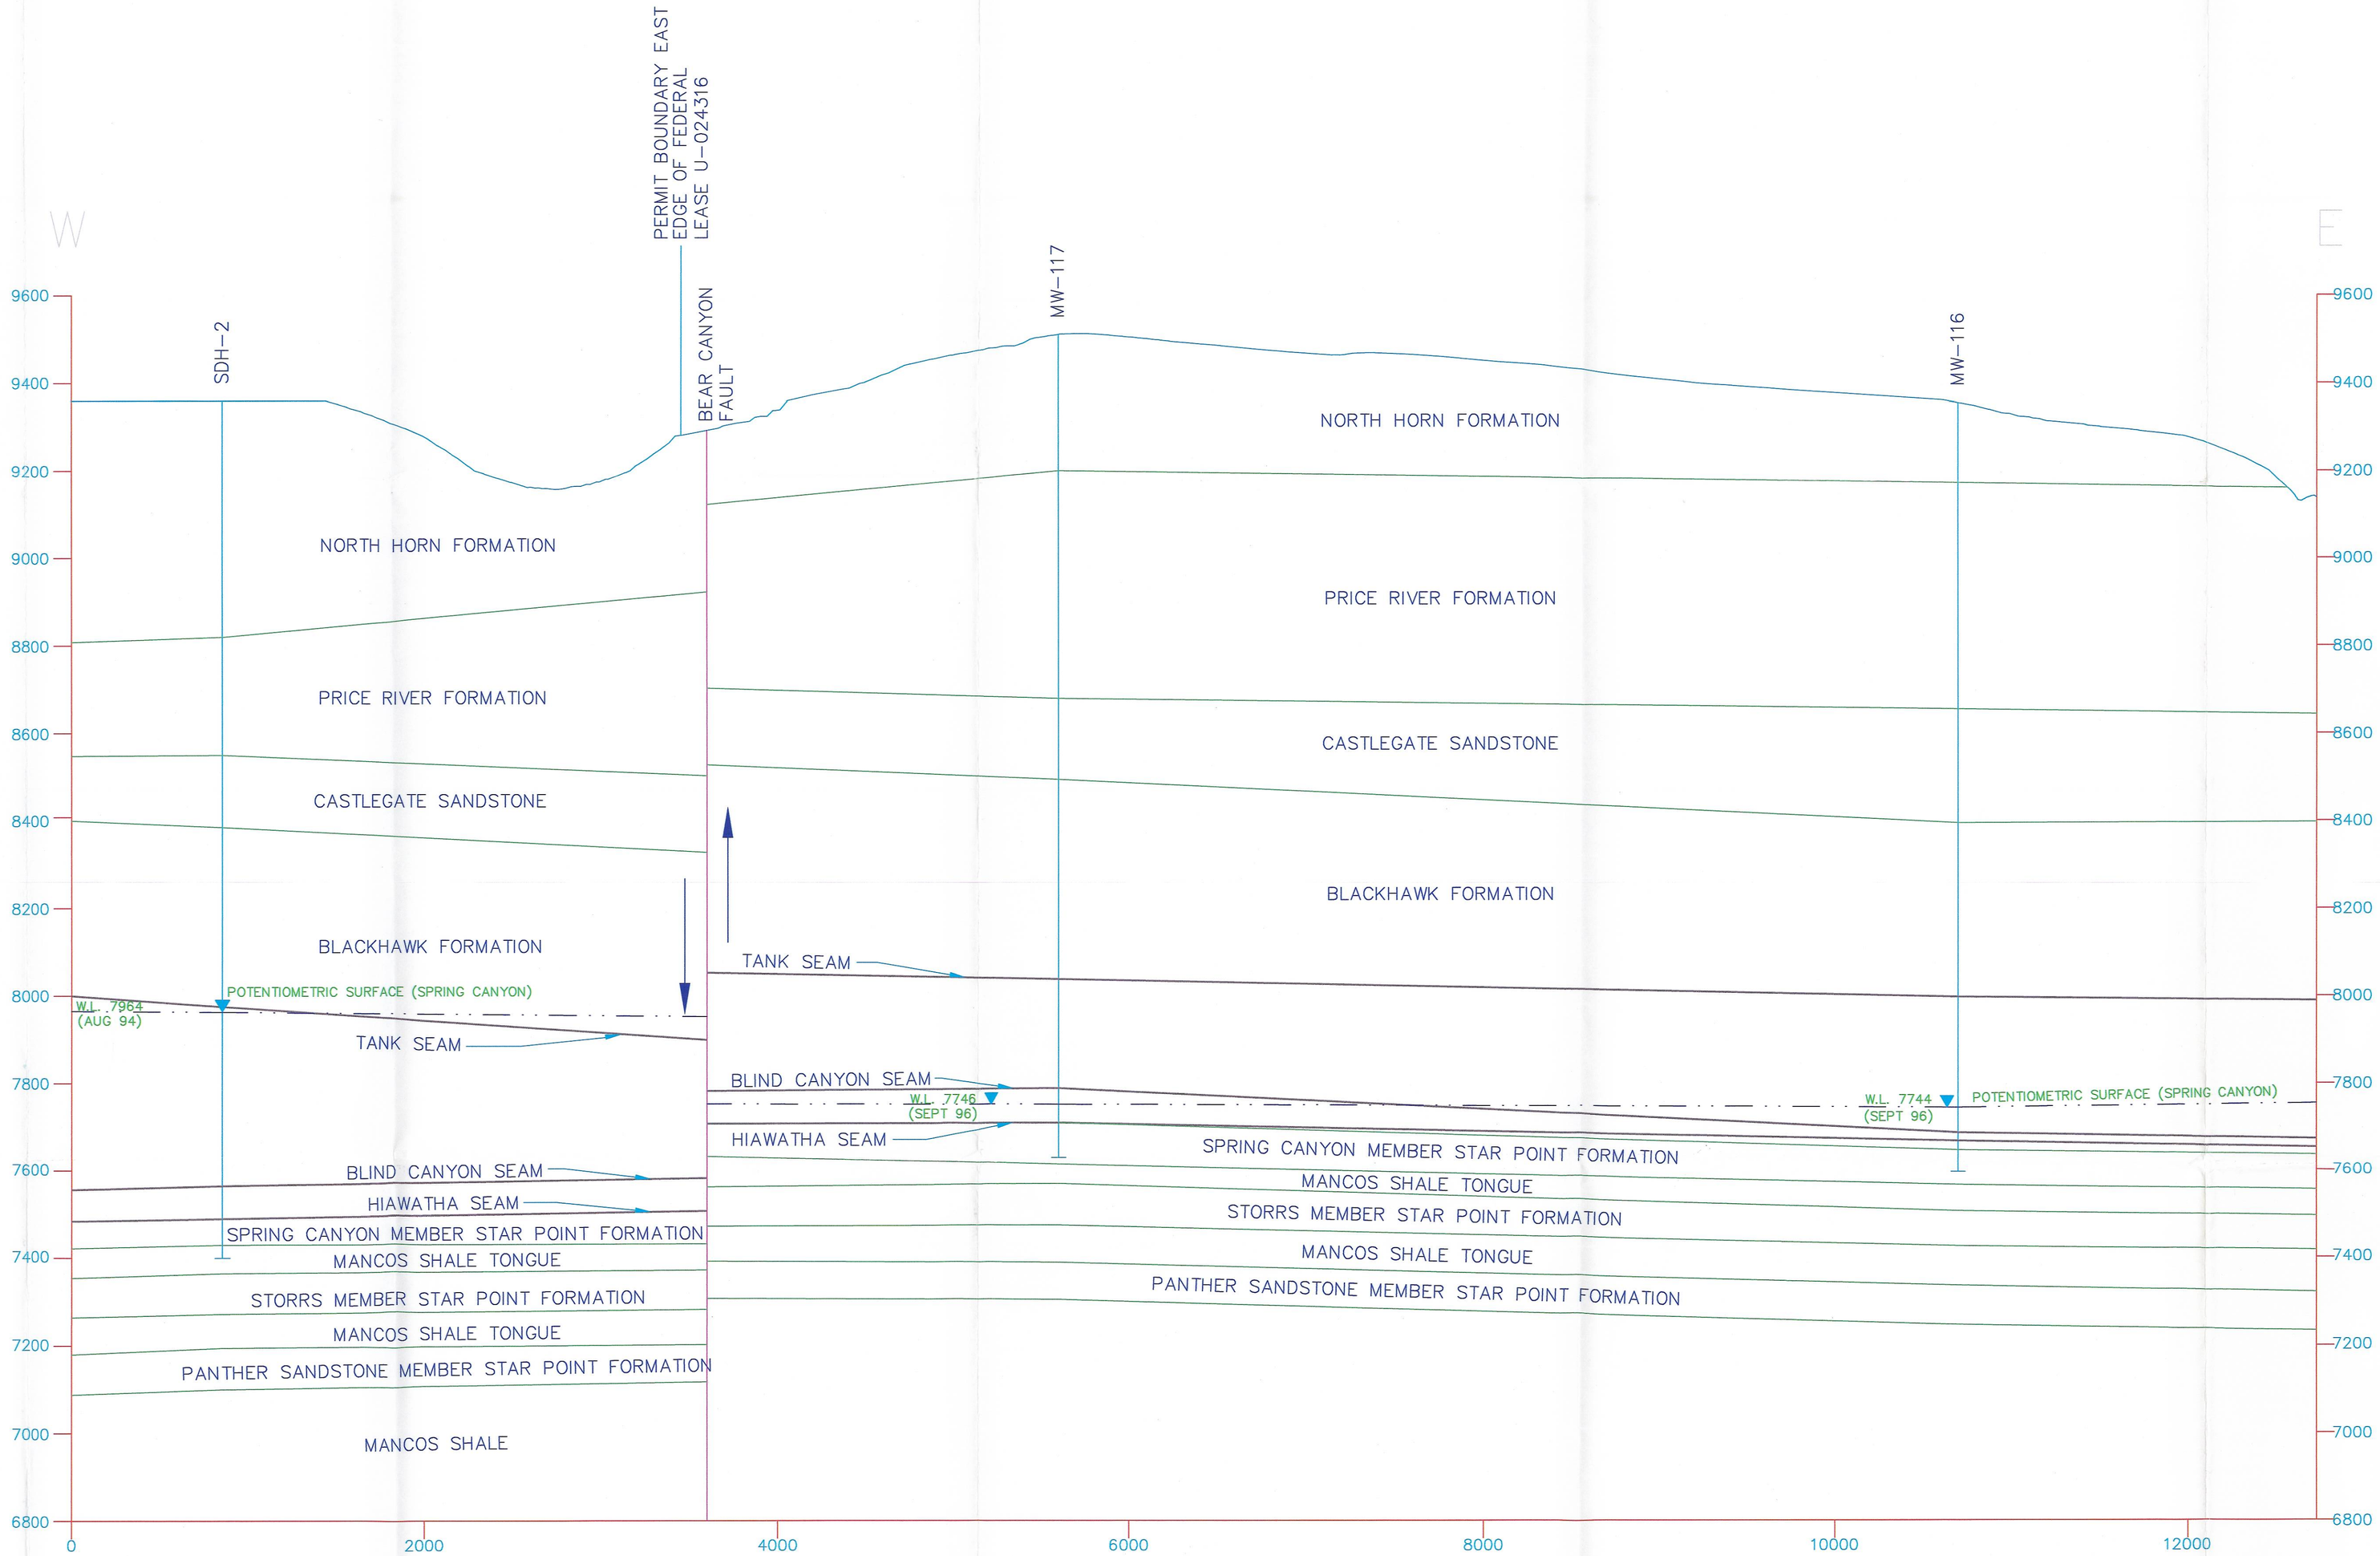

Div. of Oil, Gas & Mining

RECEIVED
FEB 07 2006
DIV. OF OIL, GAS & MINING

LICENSED PROFESSIONAL ENGINEER
MARK A. REYNOLDS
504803-2202
STATE OF UTAH

REV.	DATE	REMARKS	APPR.
1	6-25-01	Cross-Section Projected to SDH-2 (SR98-1)	7-03-01
2	8/01/02	Digitize Map	12-8-05
3			
4			
5			
6			
7			
8			
9			
10			

CO-OP MINING CO.
HUNTINGTON, UTAH

GENERAL WEST EAST CROSS SECTION
EAST PORTION OF FEDERAL
LEASE U-024316

SCALE:	DRAWN BY:	DATE:
HORZ: 1"=500' VERT: 1"=200'	CHRIS HANSEN	7-24-97

BEAR CANYON | PLATE 7J-2