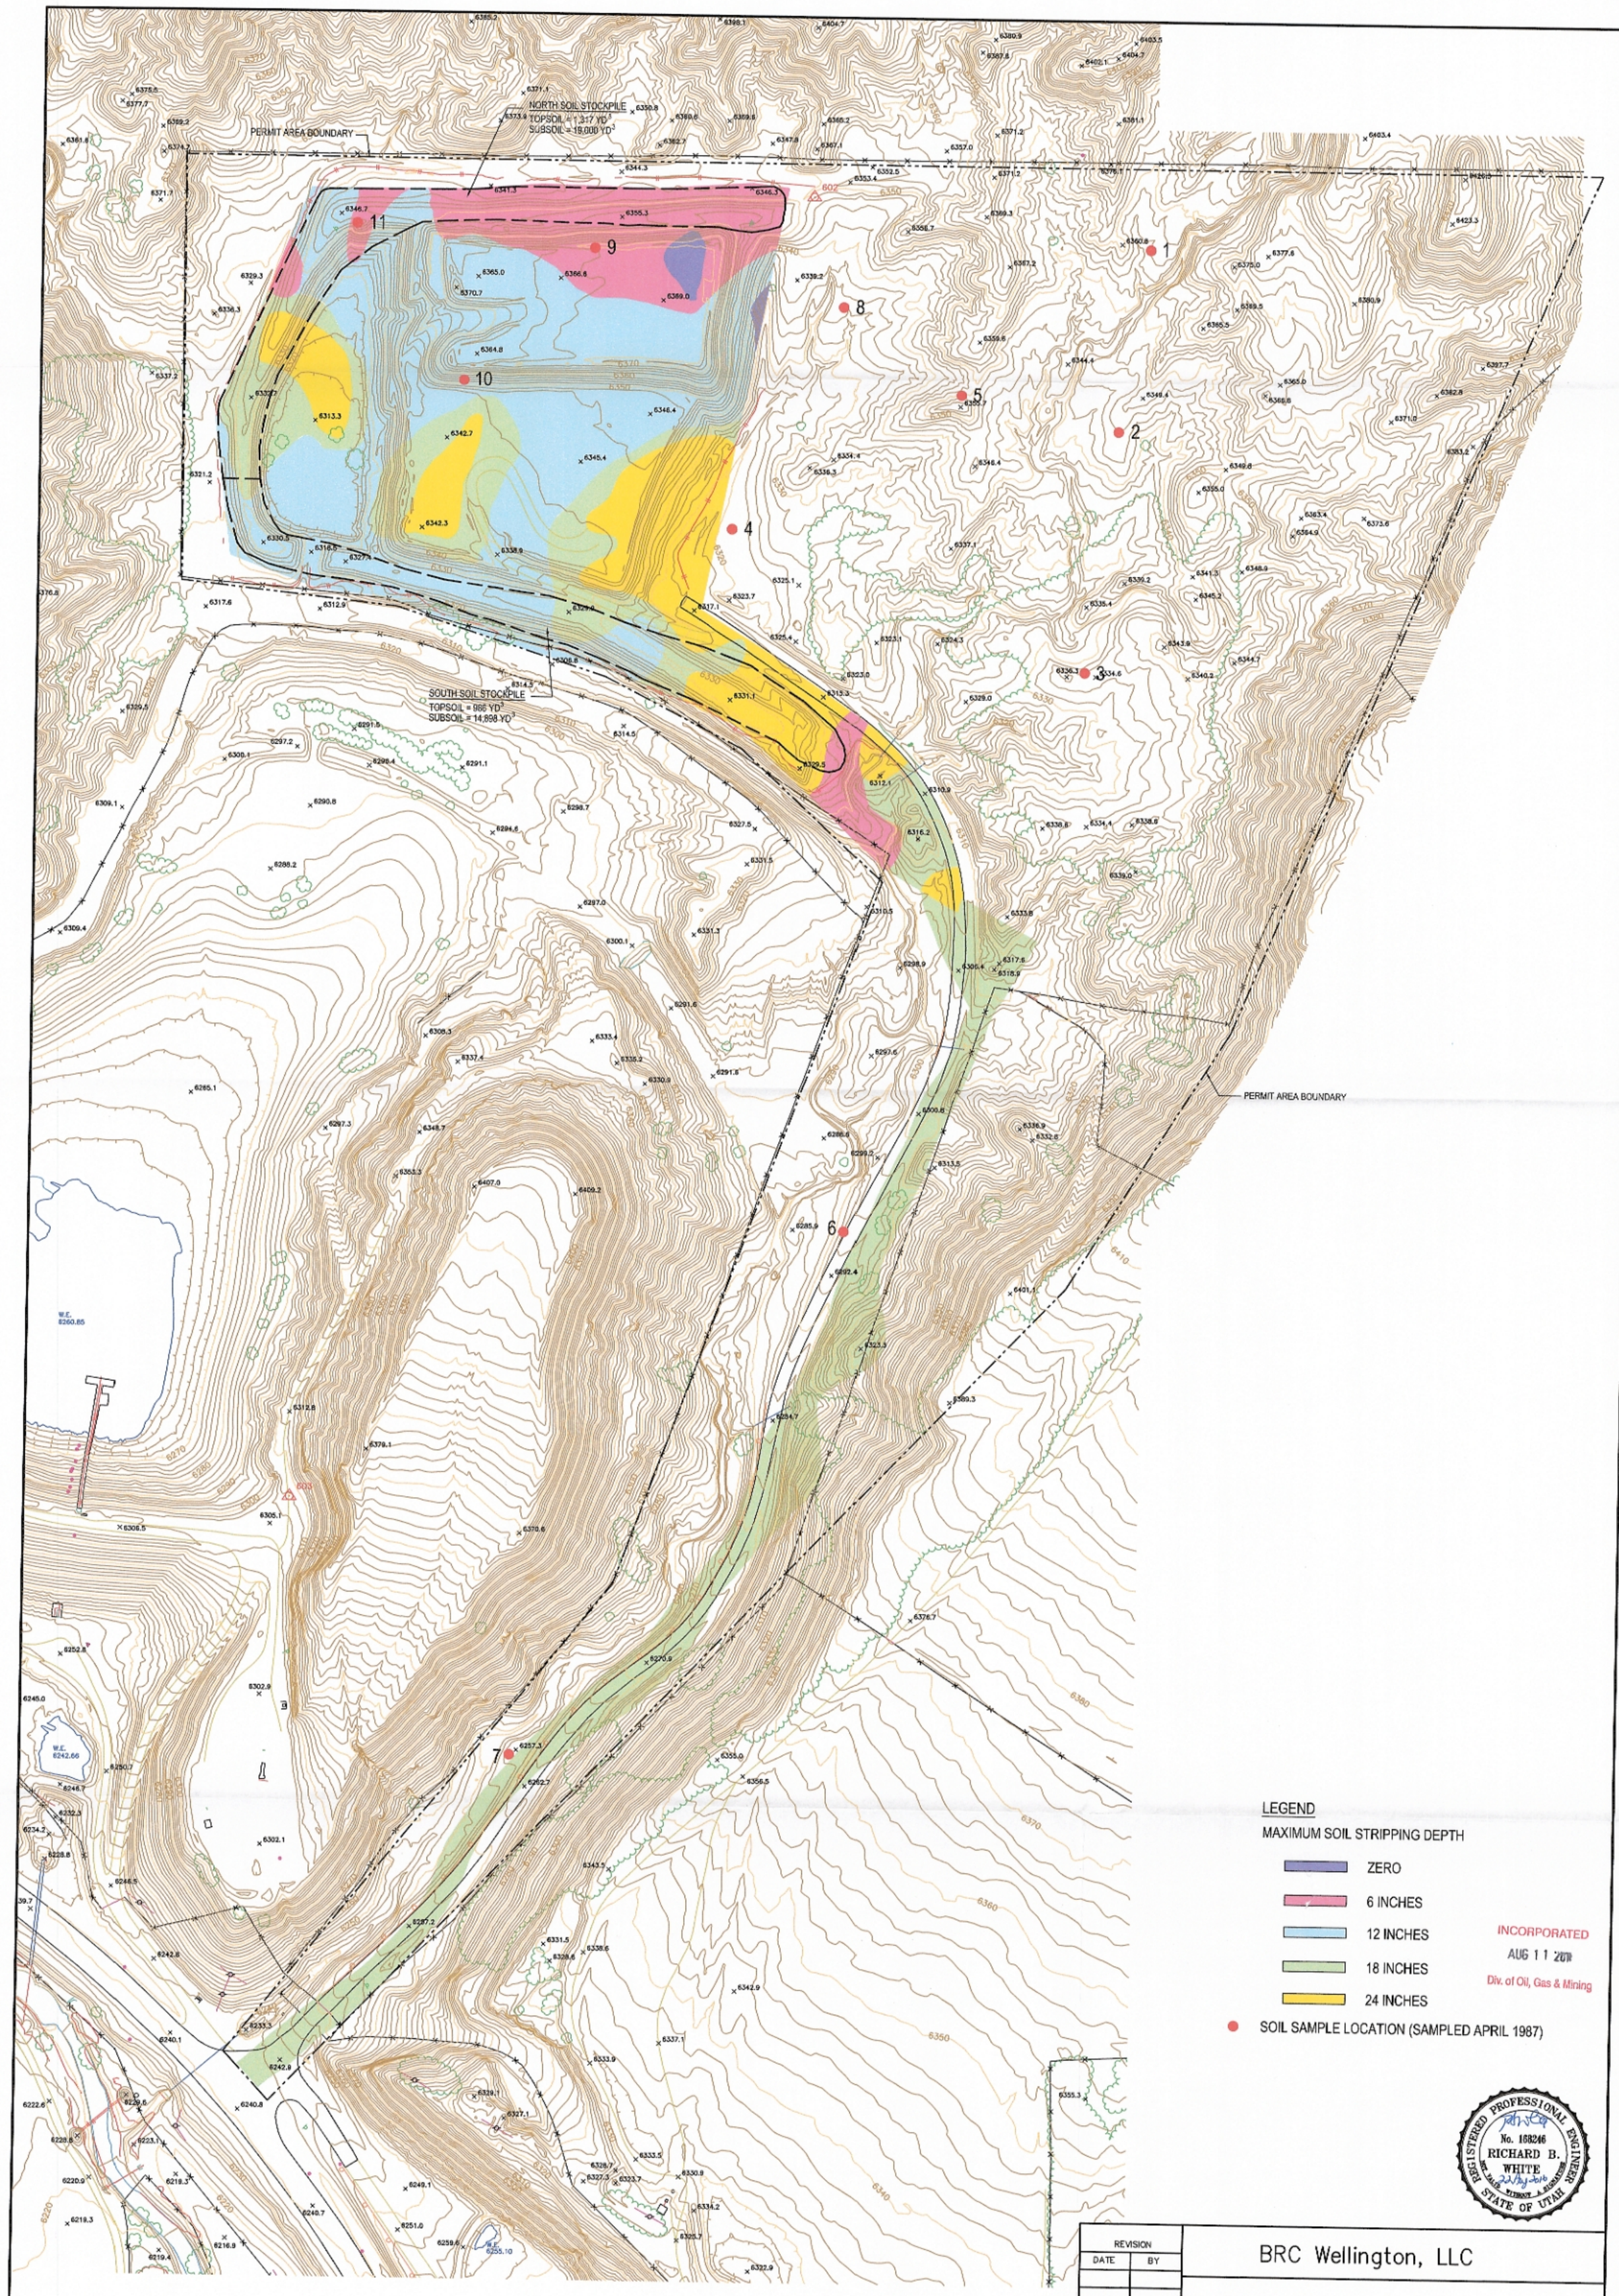

LEGEND

MAXIMUM SOIL STRIPPING DEPTH

- ZERO
- 6 INCHES
- 12 INCHES
- 18 INCHES
- 24 INCHES
- SOIL SAMPLE LOCATION (SAMPLED APRIL 1987)

INCORPORATED
AUG 11 2016
Div. of Oil, Gas & Mining

REGISTERED PROFESSIONAL ENGINEER
No. 168246
RICHARD B. WHITE
STATE OF UTAH

REVISION	
DATE	BY

BRC Wellington, LLC

APPROXIMATE SOIL STRIPPING DEPTHS AND STOCKPILE LOCATIONS

DEER CREEK WASTE ROCK SITE

DRAWN BY: KHB	DATE: AUG 2016	SCALE: 1"=100'
APPROVED BY: RBW	PROJ NUMBER: UC1461\05	DRAWING OR MAP NUMBER PLATE 2-1