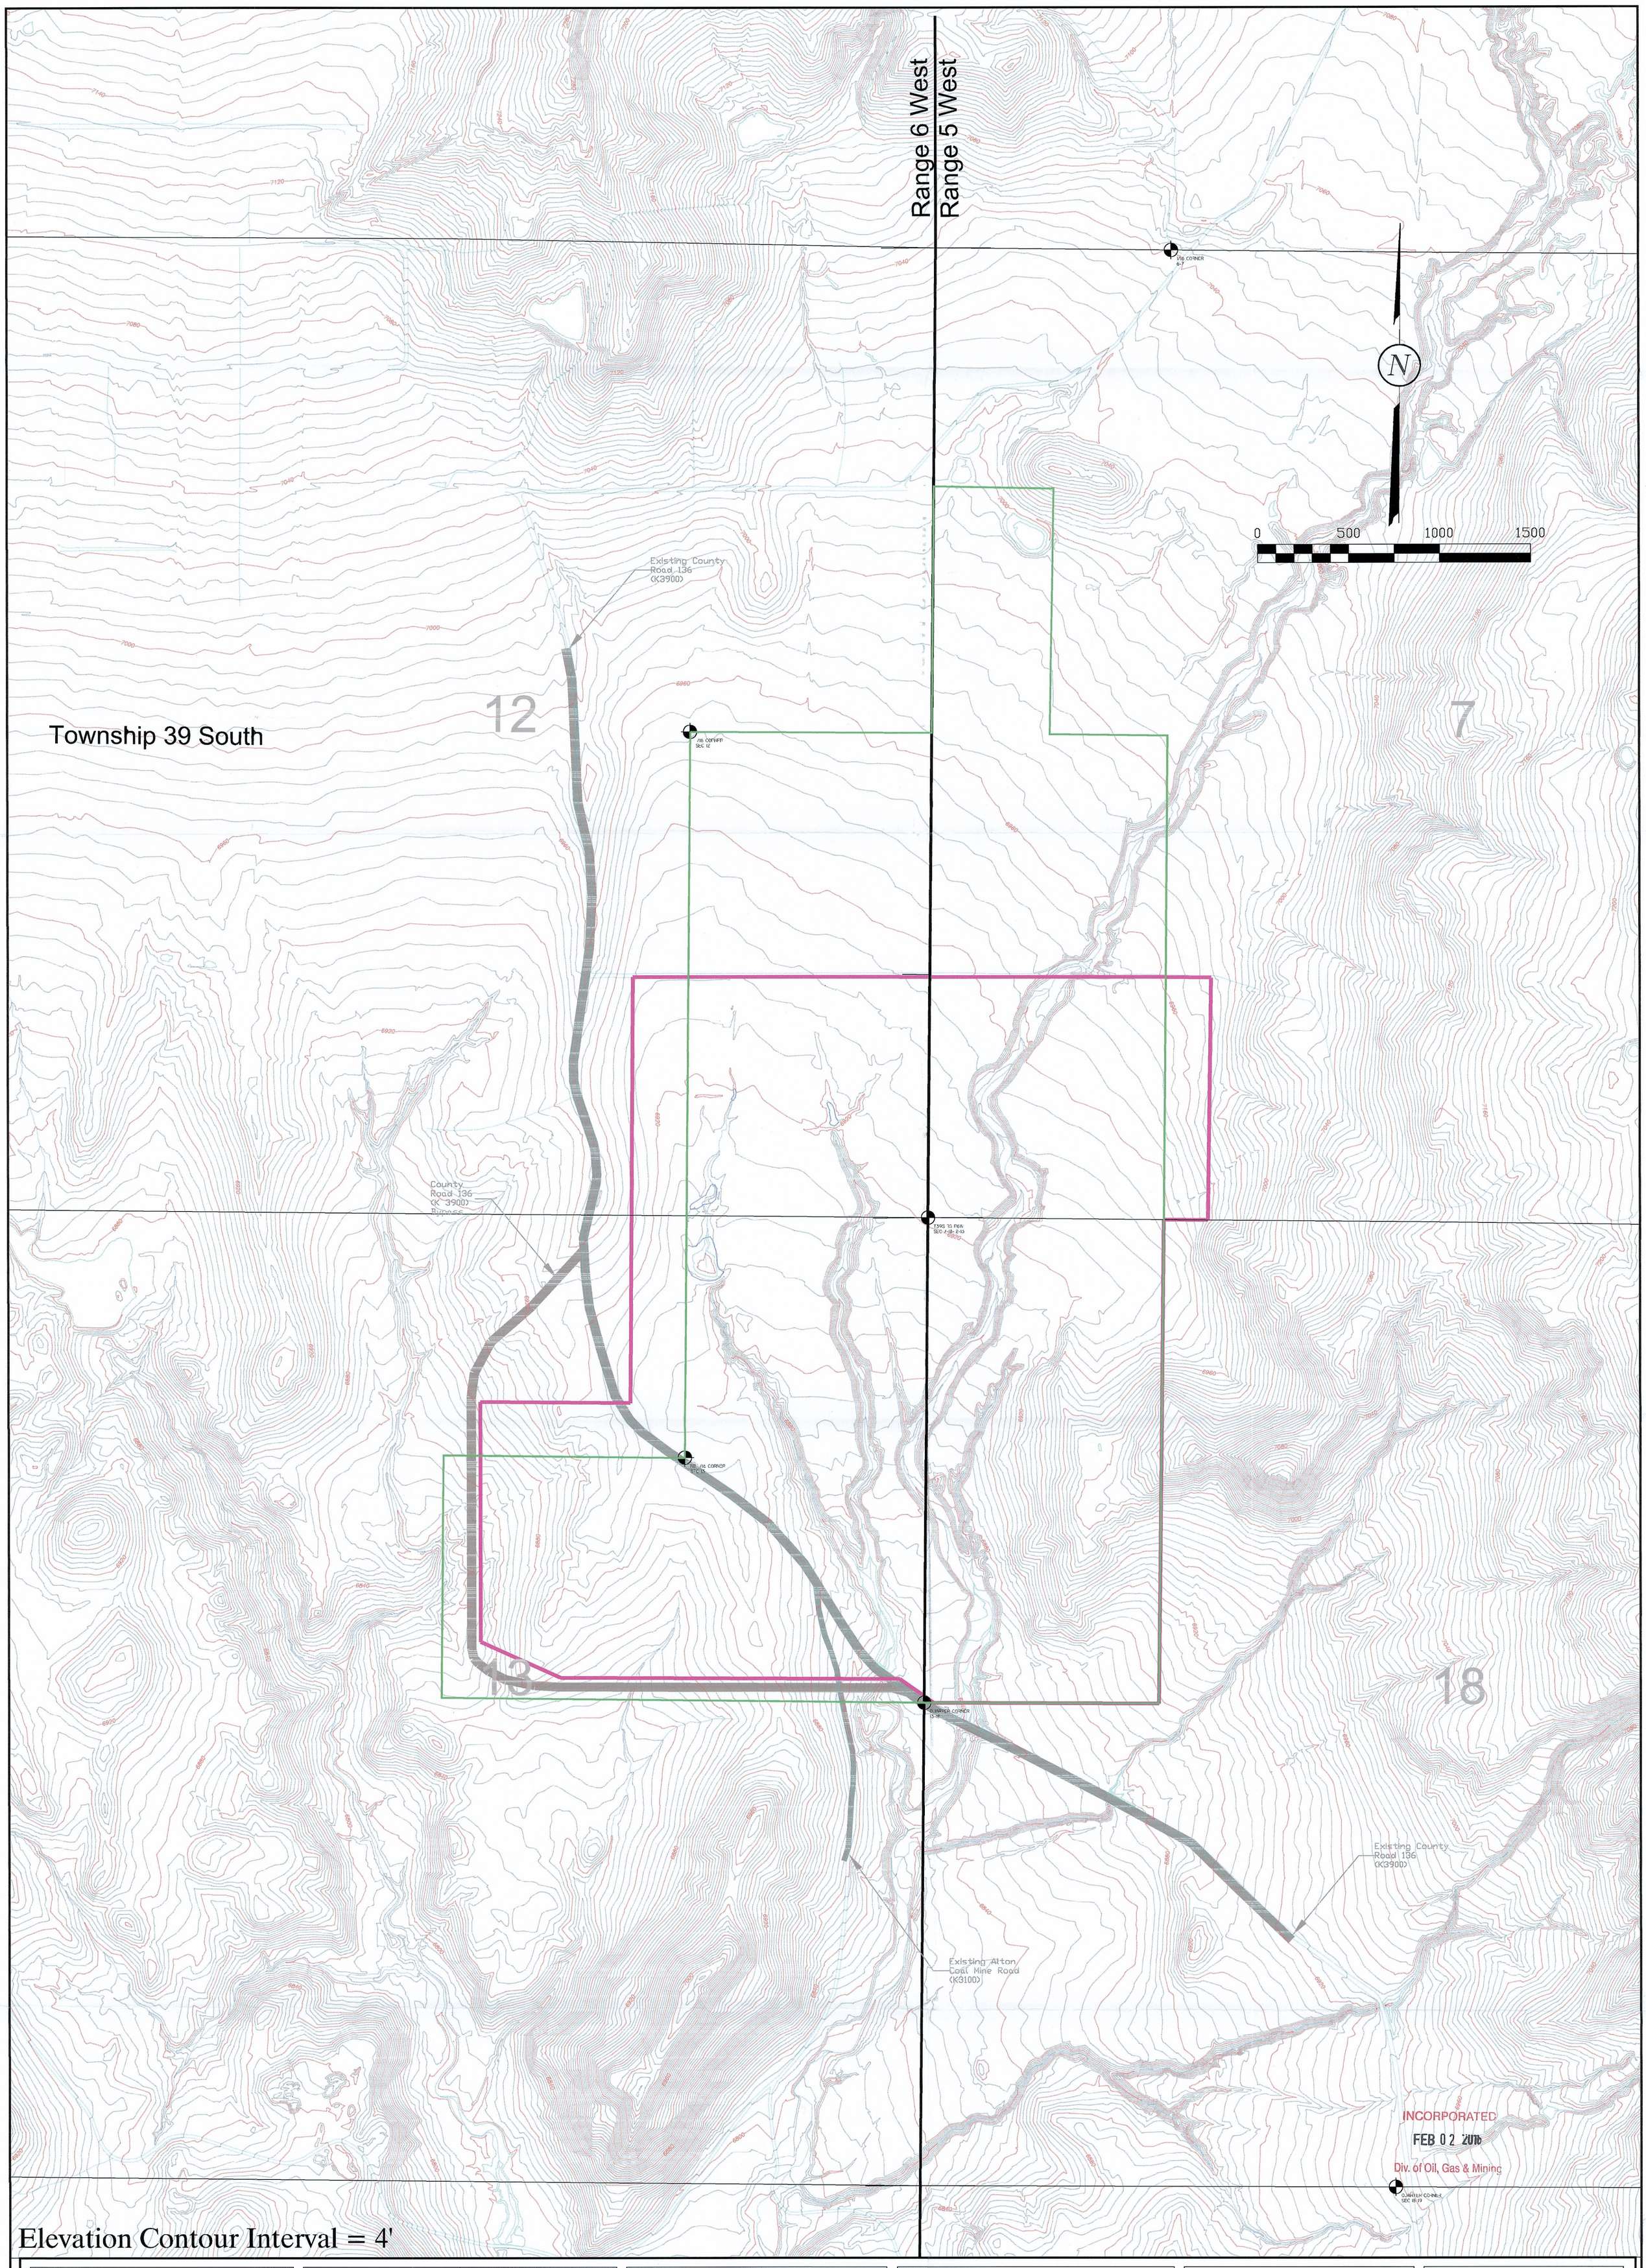

LEGEND:

- LEASE BOUNDARY
- PRIVATE COAL OWNERSHIP
- SECTION LINE
- FOUND SECTION CORNER
- FOUND PROPERTY CORNER

DRAWN BY:	CHECKED BY:
K. NICHOLES	DWG
DRAWING: 5—45	DATE: 7/14/14
	SCALE: 1" = 400'
JOB NUMBER: 0001	SHEET

REVISIONS

DATE:	BY:
03/11/15	KN
04/10/15	AC
10/15/15	AC
12/15/15	AC
1/8/16	AC

PRE-MINING TOPOGRAPHY

NORTH
COAL HOLLOW
PROJECT
ALTON, UTAH

DRAWING: 5-45

STATE OF UTAH REGISTERED #154168 DAN W. GUY 2/11/16 PROFESSIONAL ENGINEER

Alton Coal Development
Coal Hollow Project
463 North 100 West, Suite 1
Cedar City, Utah 84721
Phone (435)867-5331
Fax (435)867-1192