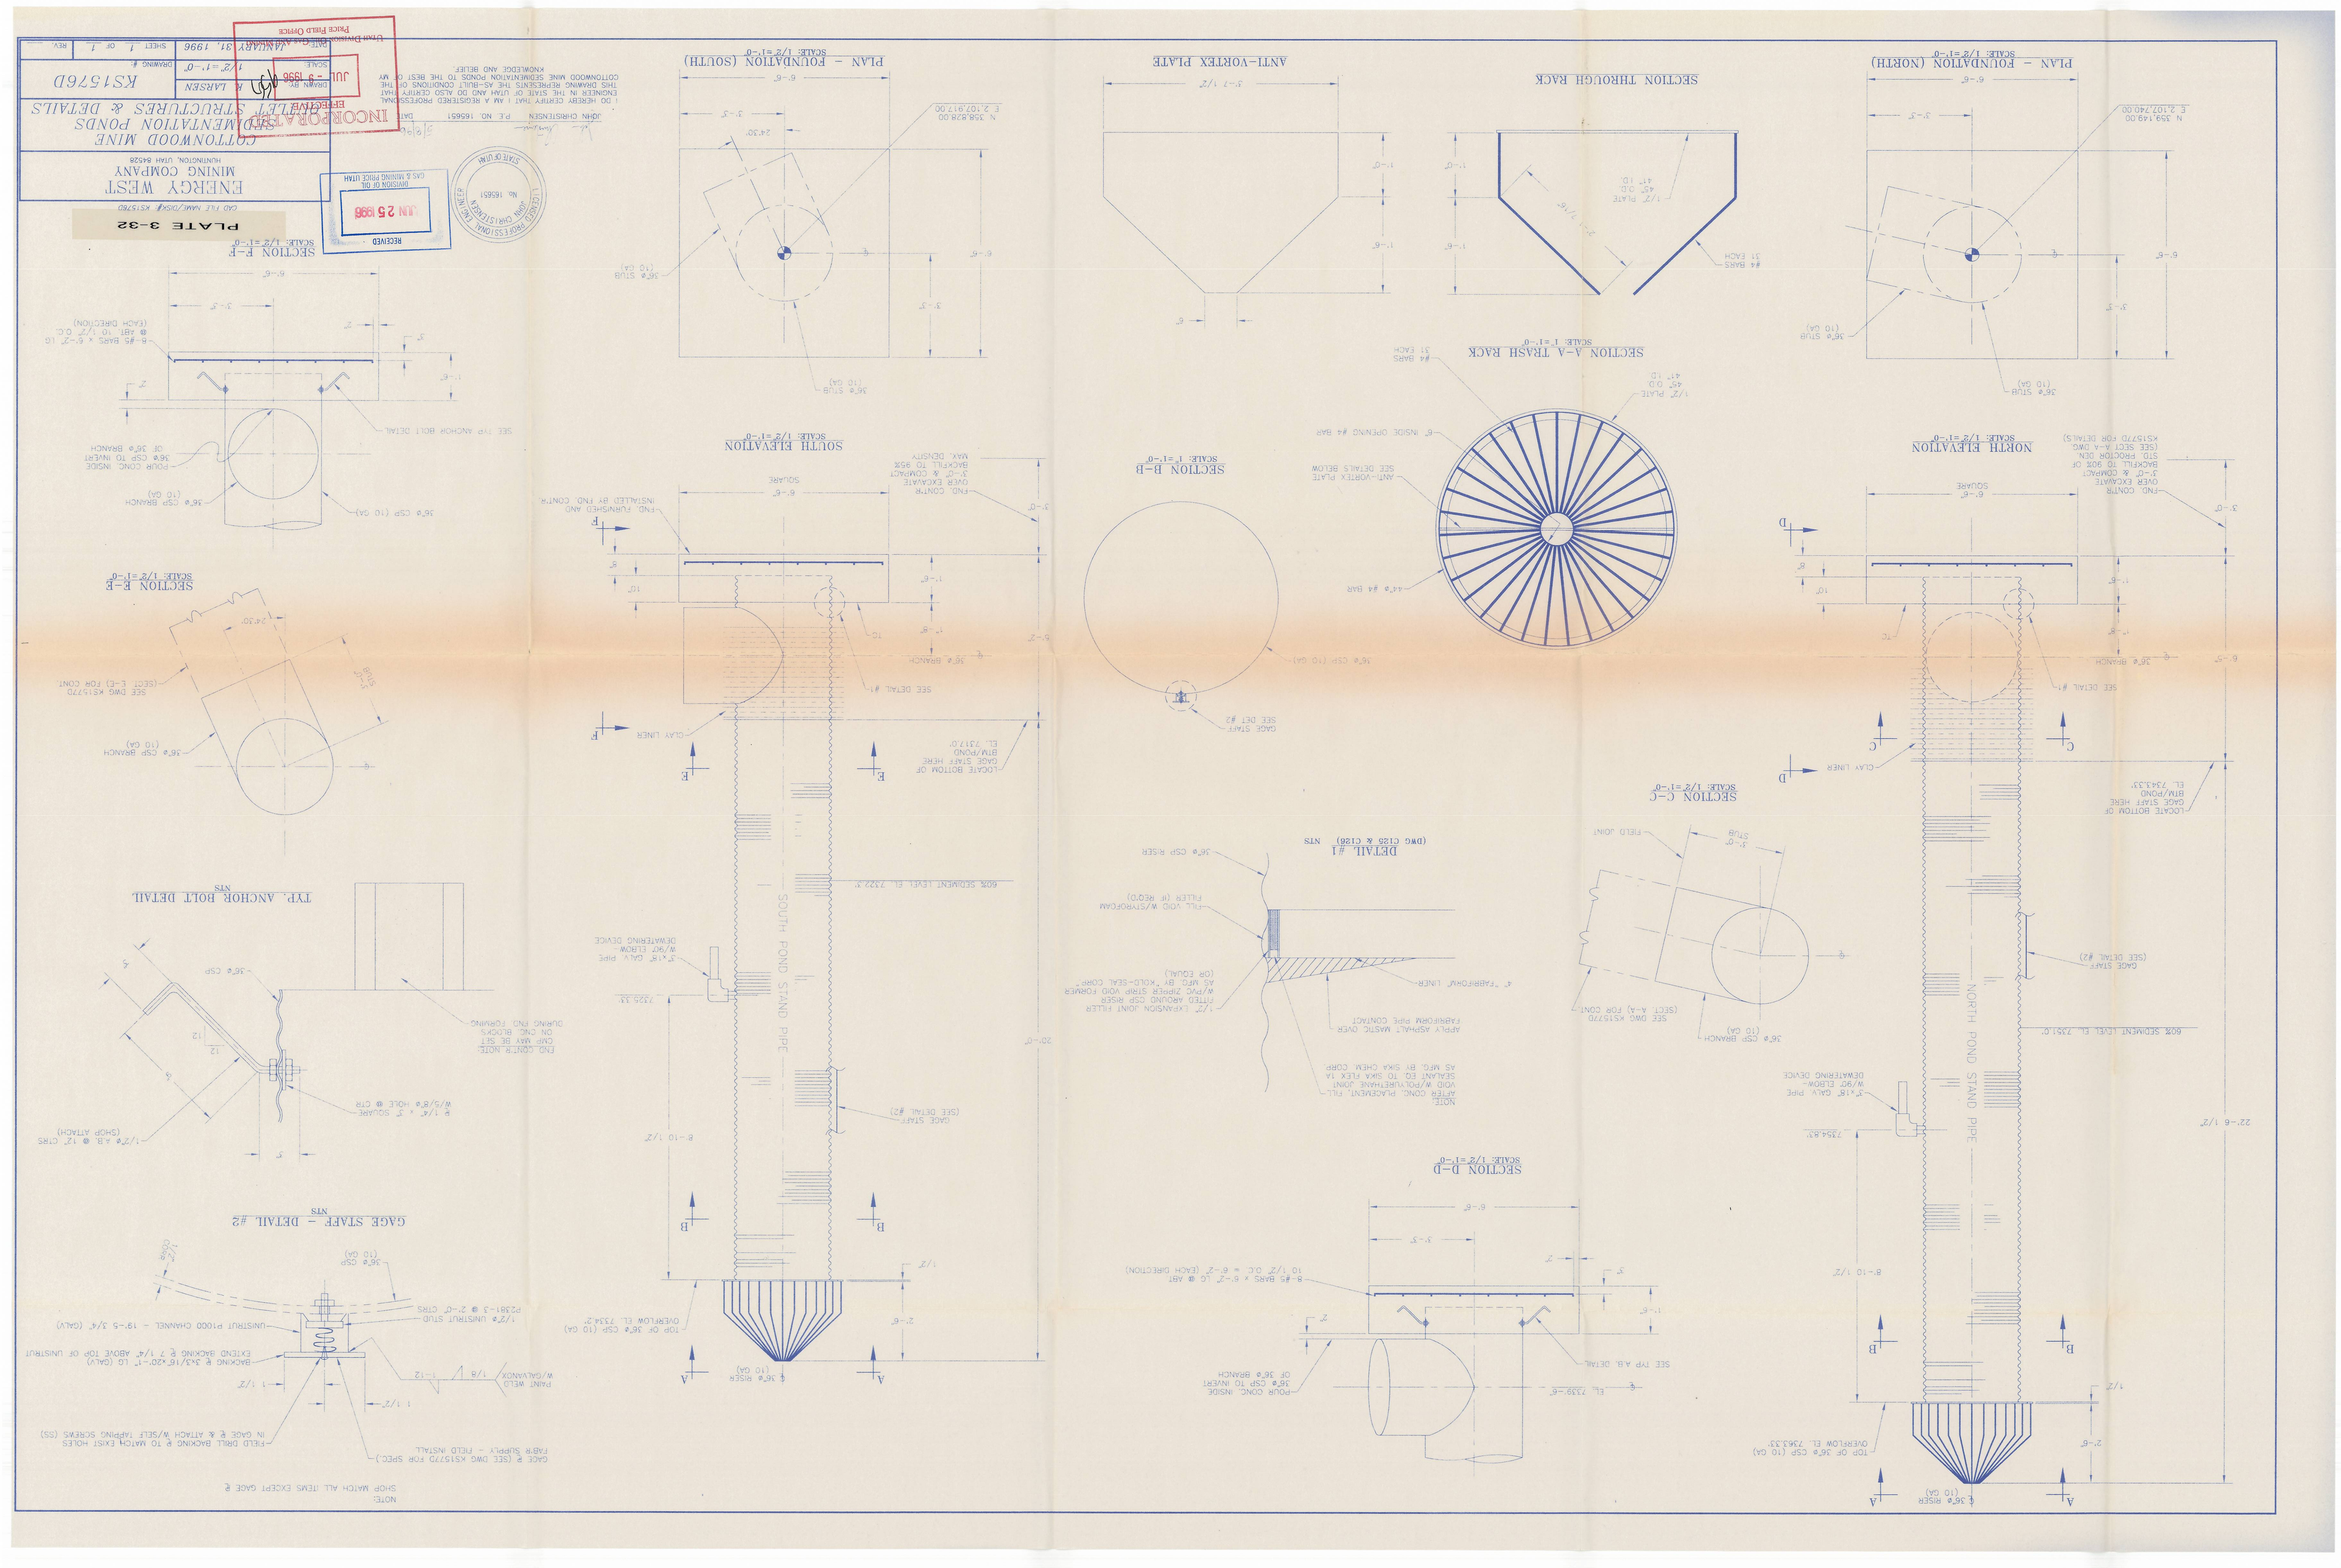

PLATE 3-32
ENERGY WEST
MINING COMPANY
HUNTINGTON, UTAH 84528
COTTONWOOD MINE
SEDIMENTATION PONDS
OUTLET STRUCTURES & DETAILS
KS1576D
JUL - 9 1996
JUN 25 1996
RECEIVED
DIVISION OF OIL, GAS & MINING PRICE UTAH
LICENSED PROFESSIONAL ENGINEER
JOHN CHRISTENSEN
No. 165651
STATE OF UTAH
PLAN - FOUNDATION (NORTH)
SCALE: 1/2"=1'-0"
SECTION THROUGH RACK
ANTI-VORTEX PLATE
PLAN - FOUNDATION (SOUTH)
SCALE: 1/2"=1'-0"
SECTION A-A TRASH RACK
SCALE: 1"=1'-0"
SECTION B-B
SCALE: 1"=1'-0"
SECTION C-C
SCALE: 1/2"=1'-0"
SECTION D-D
SCALE: 1/2"=1'-0"
NORTH ELEVATION
SCALE: 1/2"=1'-0"
SOUTH ELEVATION
SCALE: 1/2"=1'-0"
SECTION E-E
SCALE: 1/2"=1'-0"
SECTION F-F
SCALE: 1/2"=1'-0"
DETAIL #1
(DWG C125 & C126) NTS
TYP. ANCHOR BOLT DETAIL
NTS
GAGE STAFF - DETAIL #2
NTS
NORTH POND STAND PIPE
SOUTH POND STAND PIPE