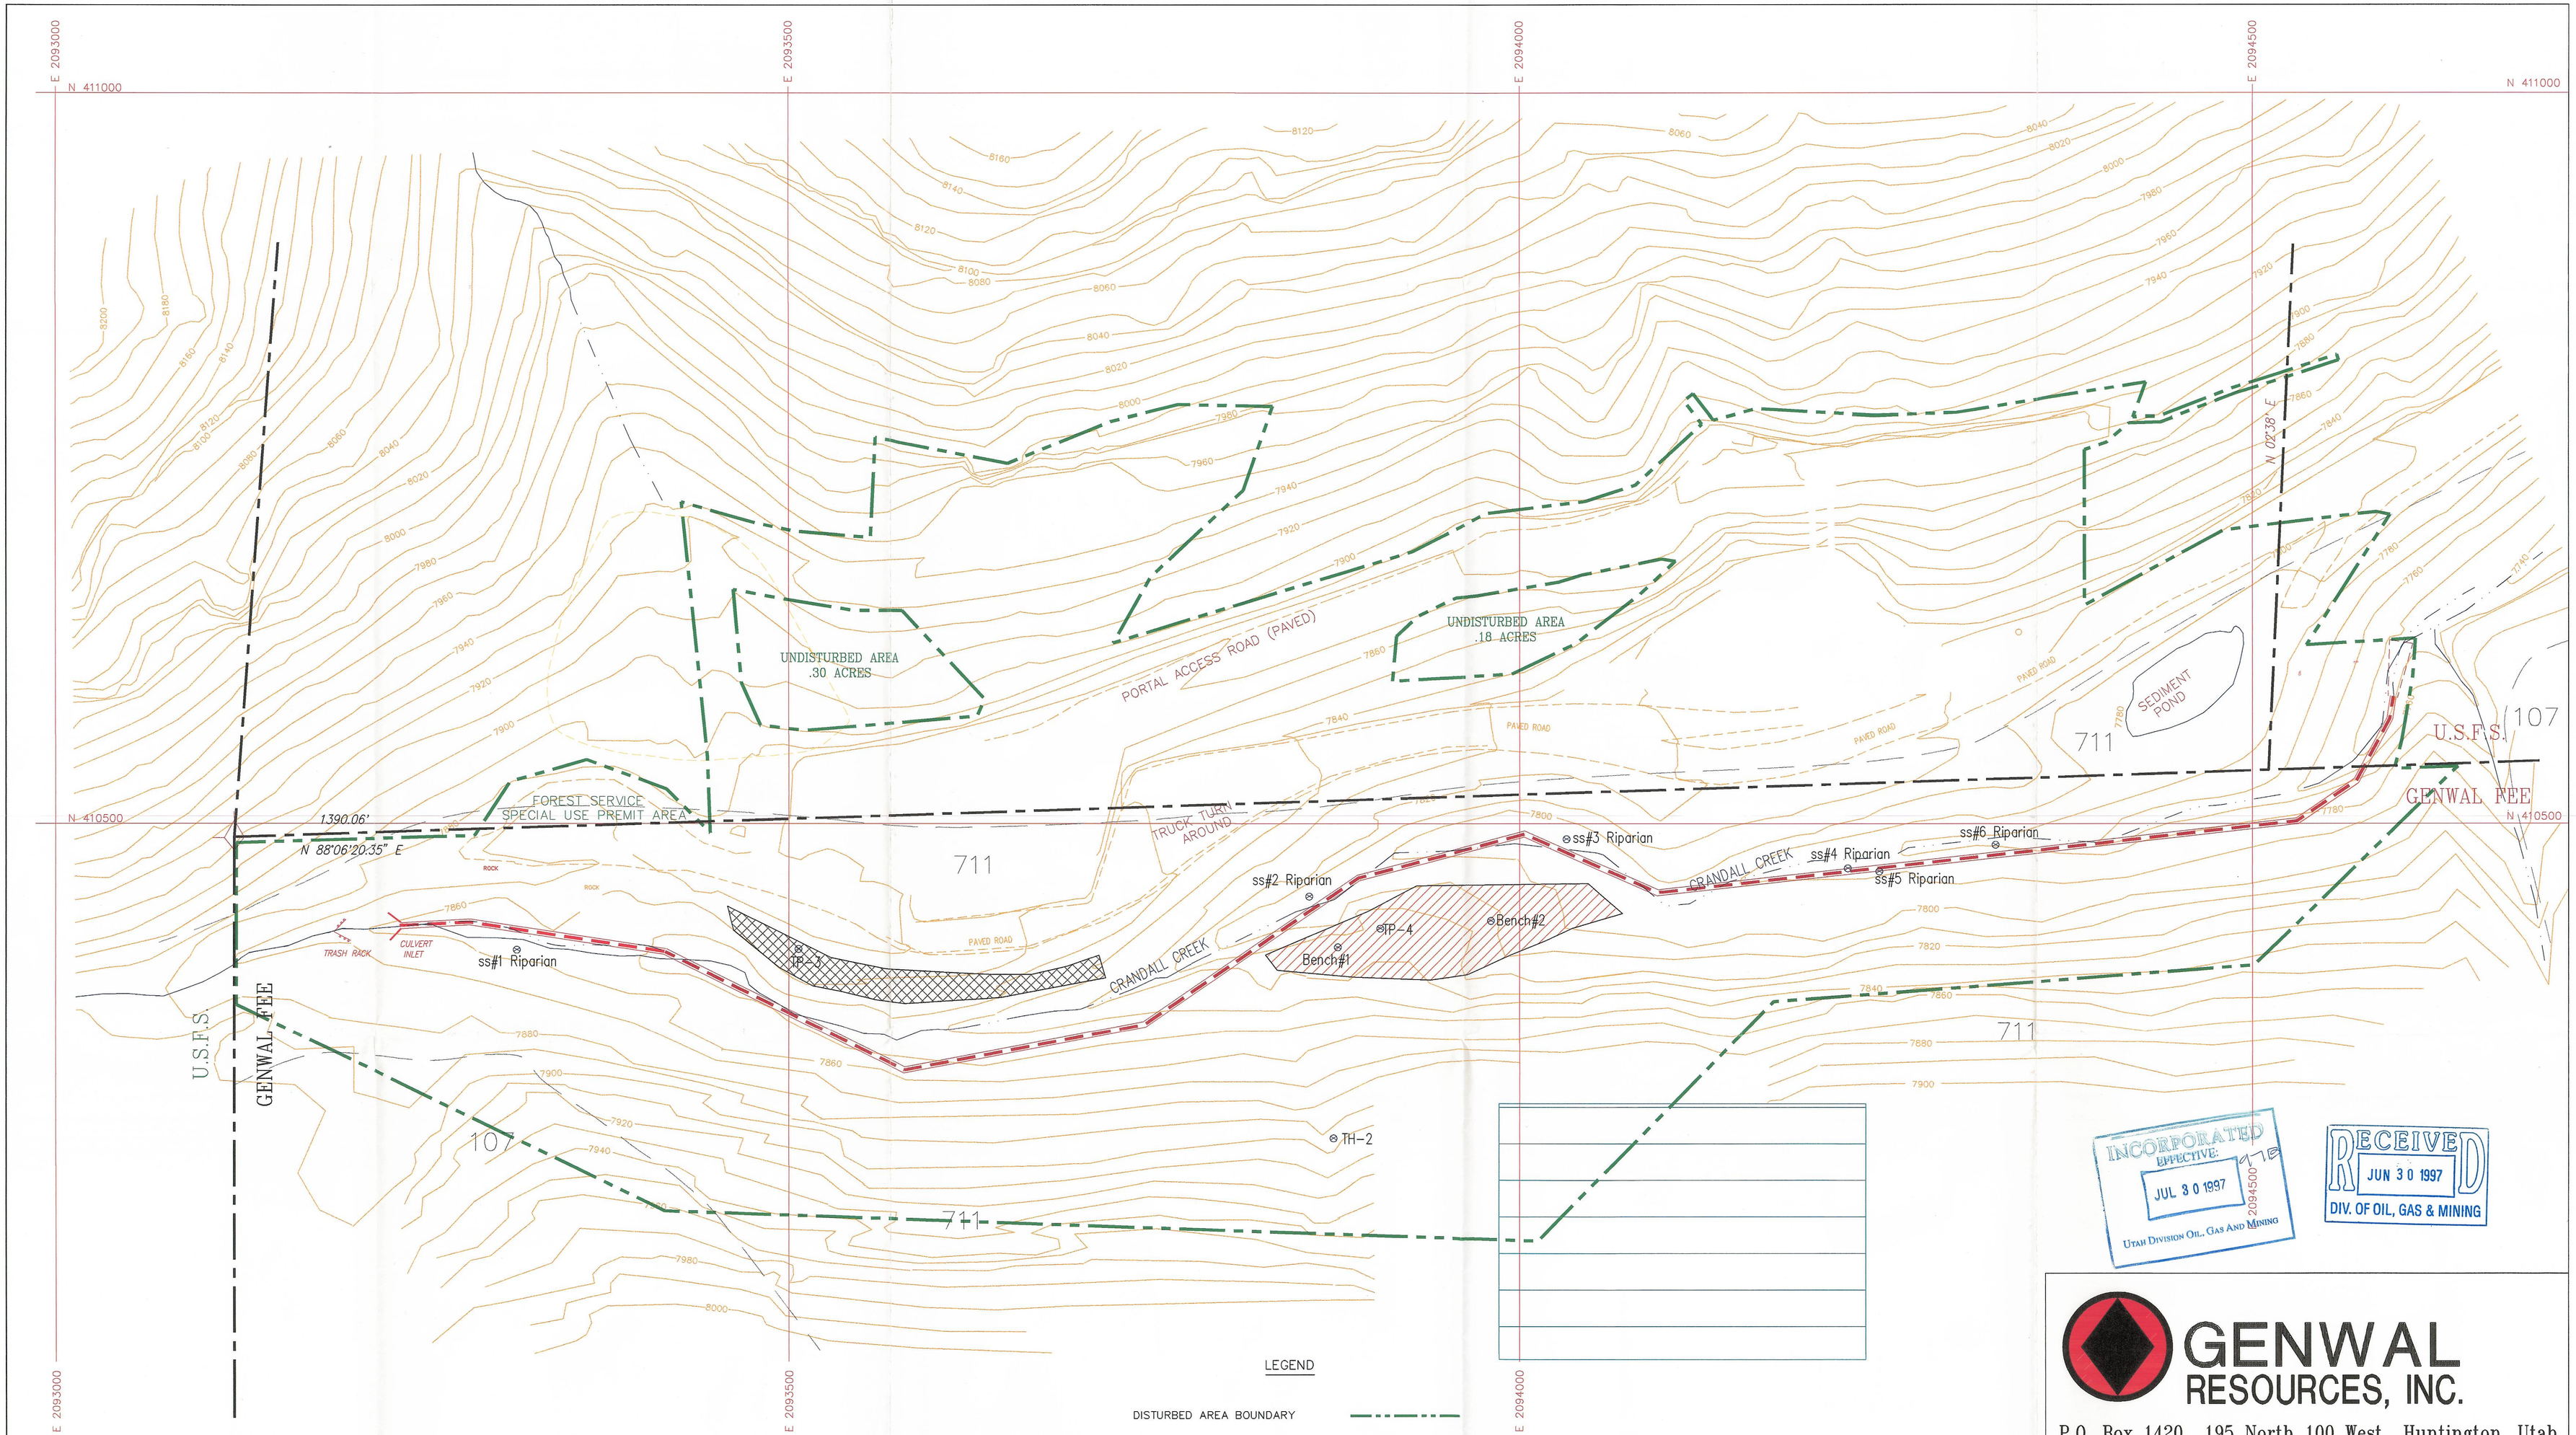

LEGEND

DISTURBED AREA BOUNDARY	
PROPOSED 6' DIA. CULVERT	
VEGETATION REFERENCE AREA (Spruce/Fir/Aspen)	
SOIL PITS	
MAP UNIT A	
MAP UNIT B	

CURECANTI-ELWOOD-DUSCHANE FAMILIES COMPLEX	107
BUNDO-LUCKY STAR-ADEL FAMILIES COMPLEX	711
SOILS BOUNDARY FAMILIES COMPLEX	

INCORPORATED
EFFECTIVE:
JUL 30 1997
UTAH DIVISION OIL, GAS AND MINING

RECEIVED
JUN 30 1997
DIV. OF OIL, GAS & MINING

GENWAL RESOURCES, INC.
P.O. Box 1420 195 North 100 West Huntington, Utah
Telephone (801) 687-9813

CRANDALL CANYON MINE
Proposed Culvert Disturbed Area Soil Pit Locations

DRAWN BY: GEG	PLOT SCALE:
DATE: 2/97	PLATE 2-4
SCALE: 1" = 50'	
ACAD FILE NO.: EFSOIL	
REVISION DATE: 06/13/97	