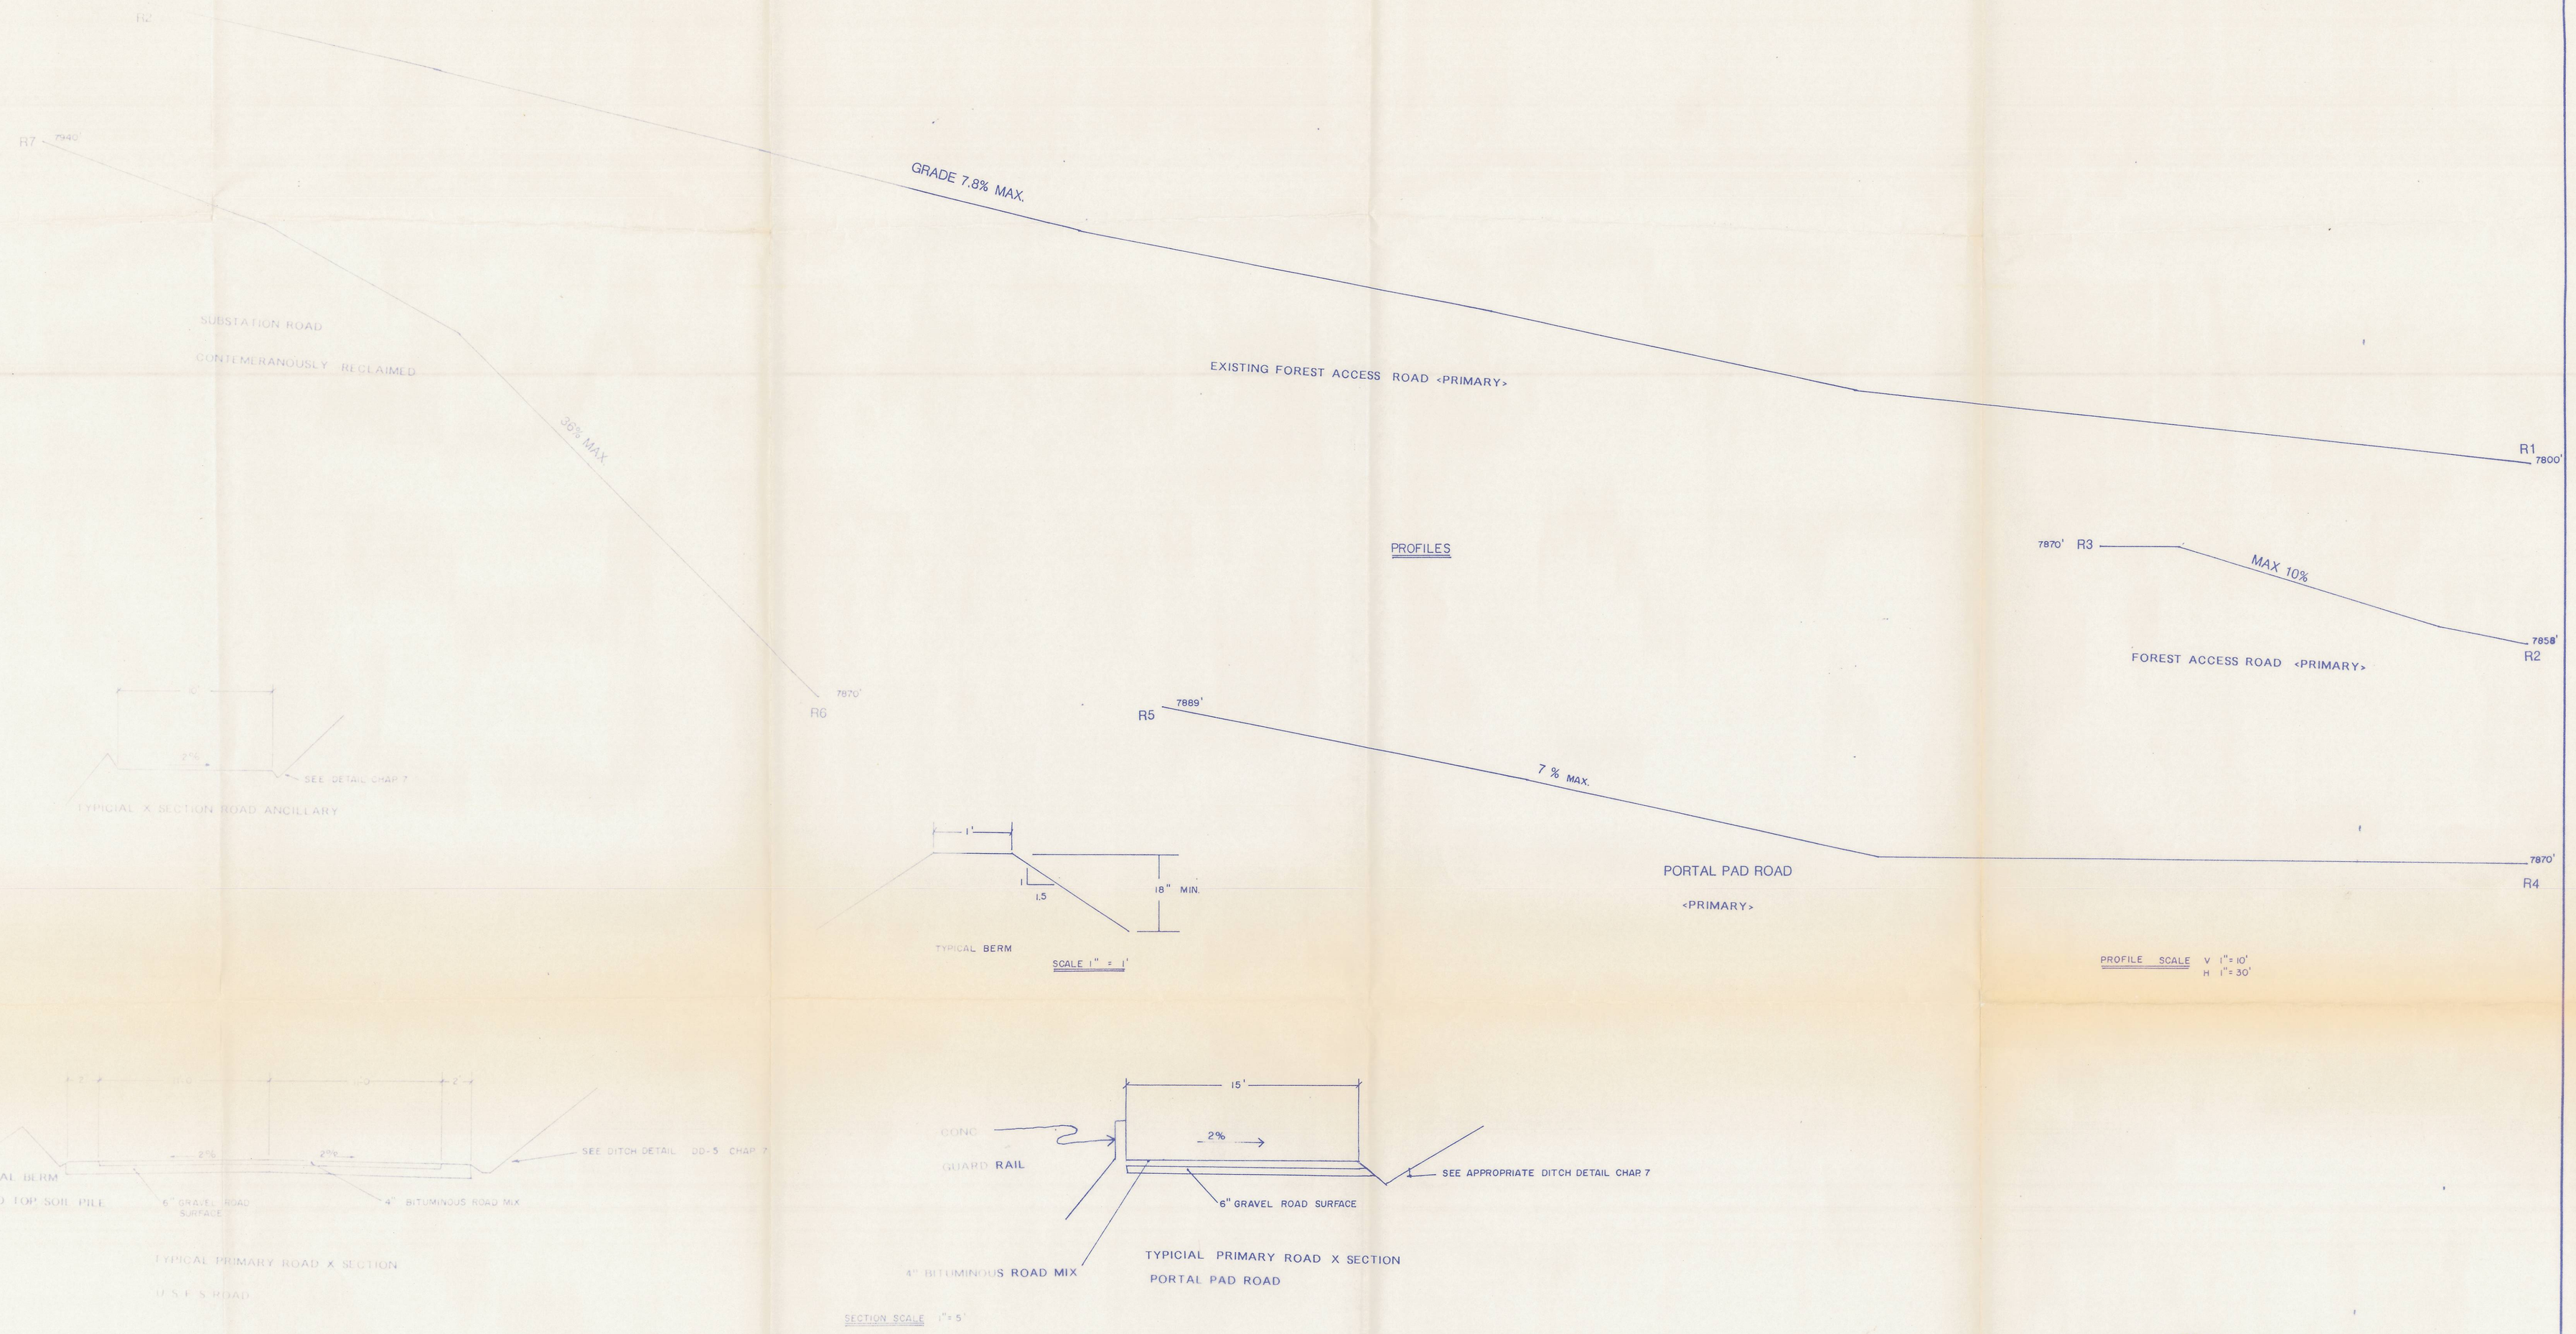

1 ALL ROADS ARE PRIMARY WITH THE EXCEPTION OF THE SUBSTATION ROAD

GENWAL COAL COMPANY

ROAD PROFILE AND CROSS SECTION

SCALE AS NOTED

2/10/88

PLATE 5-10

REVISED 9-9-93

SEE PLATE 7-5B FOR DRAINAGE CROSS SECTIONS