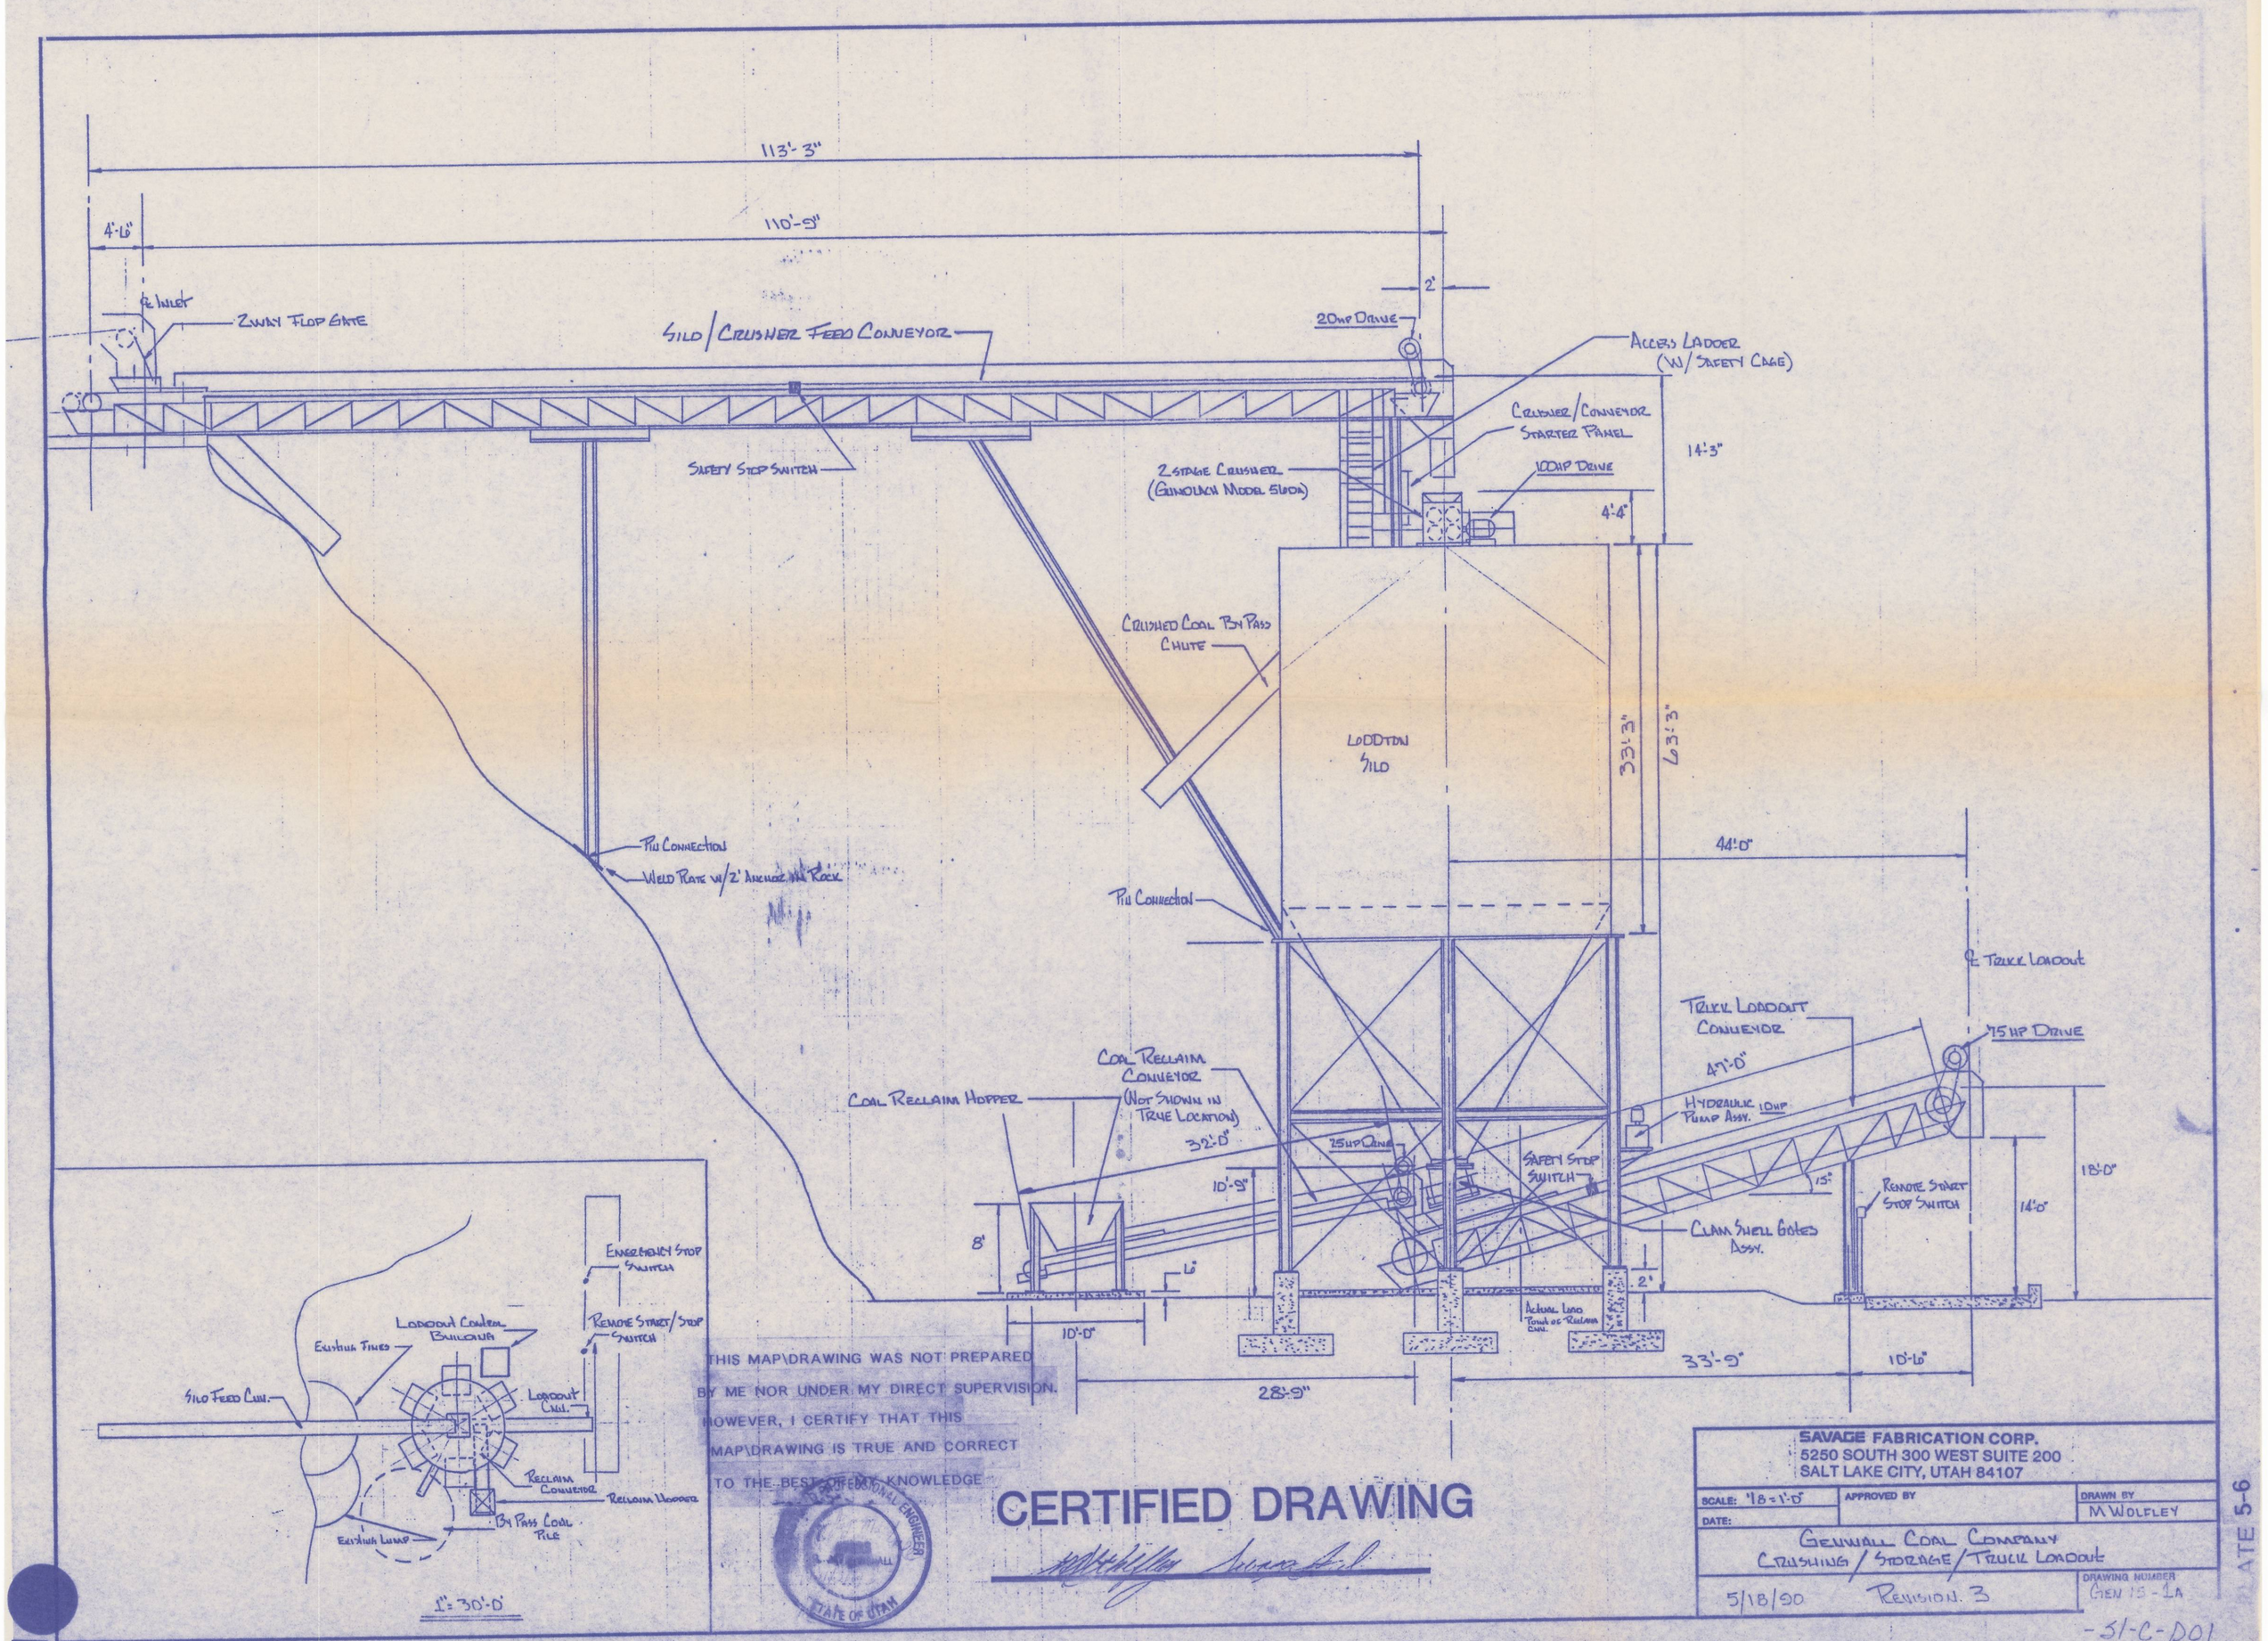

THIS MAP\DRAWING WAS NOT PREPARED BY ME NOR UNDER MY DIRECT SUPERVISION. HOWEVER, I CERTIFY THAT THIS MAP\DRAWING IS TRUE AND CORRECT TO THE BEST OF MY KNOWLEDGE

PROFESSIONAL ENGINEER
STATE OF UTAH

CERTIFIED DRAWING

SAVAGE FABRICATION CORP.
5250 SOUTH 300 WEST SUITE 200
SALT LAKE CITY, UTAH 84107

SCALE: 1/8 = 1'-0"	APPROVED BY	DRAWN BY M WOLFLEY
DATE:		

GENWALL COAL COMPANY
CRUSHING / STORAGE / TRUCK LOADOUT

5/18/90 REVISION 3

DRAWING NUMBER GEN 15 - 1A

-51-C-D01

ATE 5-6

"H" TELEDYNE POST 18BA-15 – 18 x 24