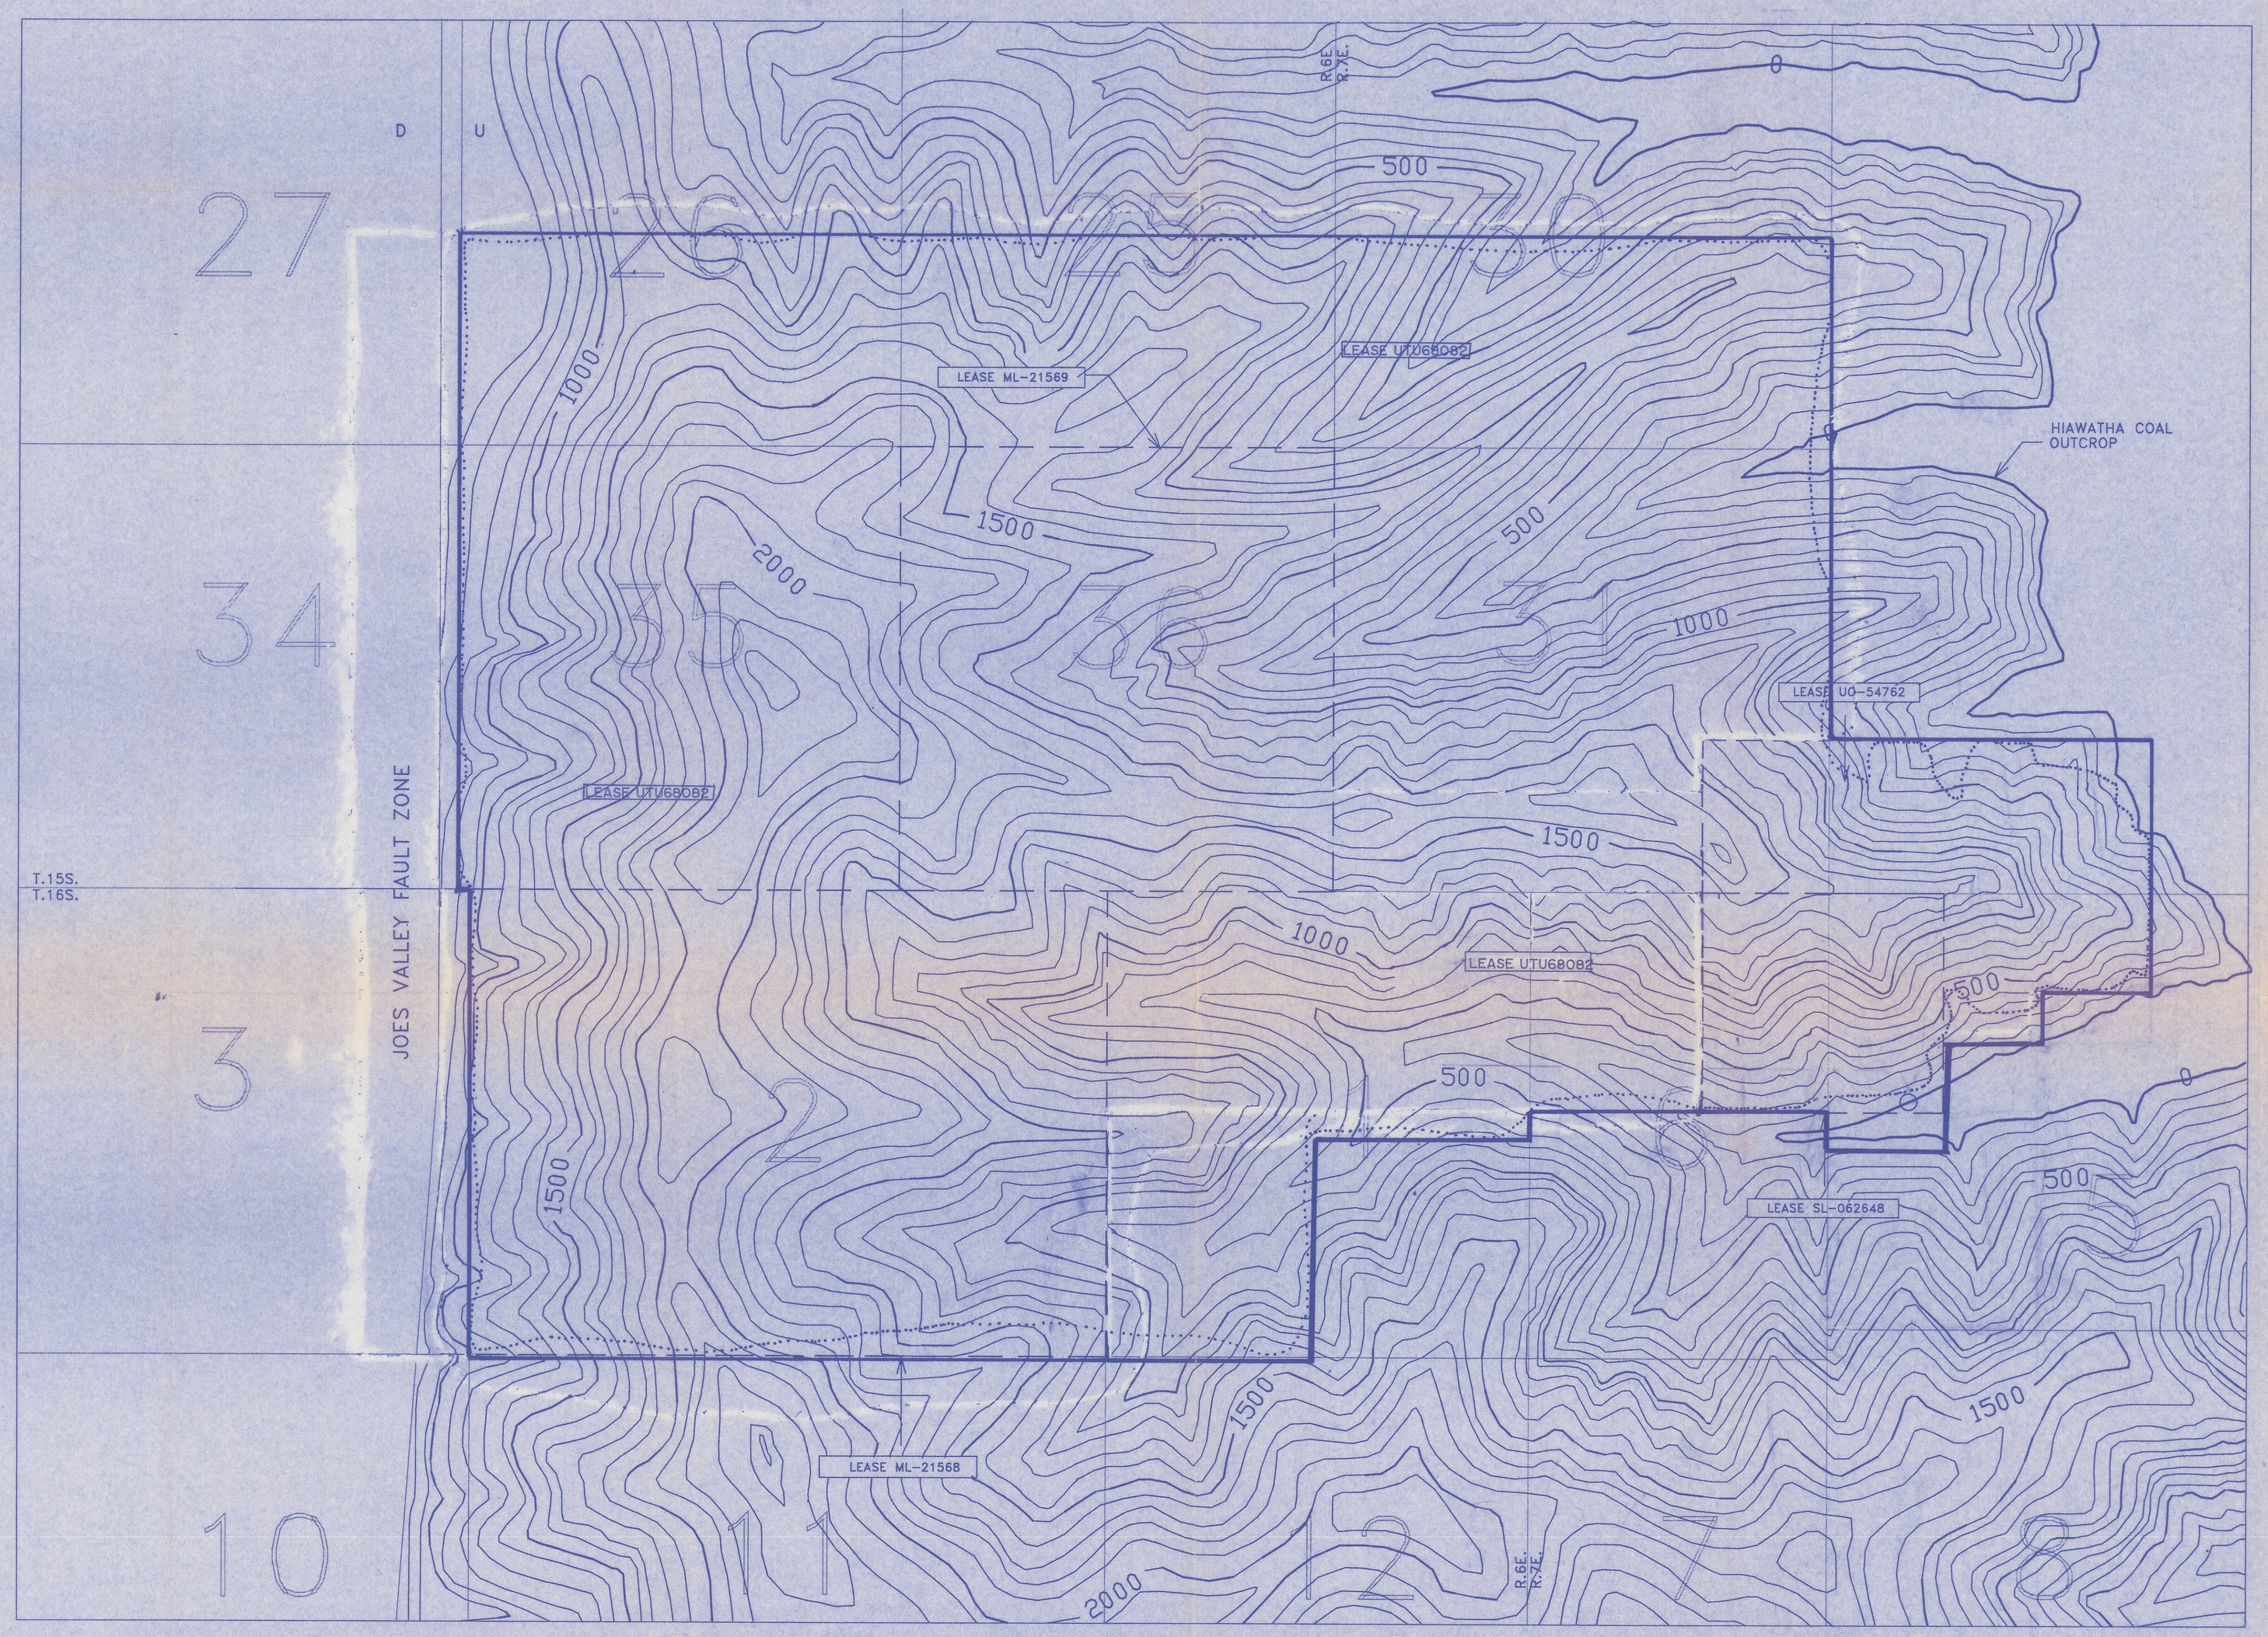

LEGEND

- MAXIMUM LIMIT OF POSSIBLE SUBSIDENCE
- PERMIT BOUNDARY
- CURRENT LEASE BOUNDARY
- HIAWATHA OVERBURDEN ISOPACH CONTOUR

SCALE

0' 1000'

CONTOUR INTERVAL 100'

REGISTERED PROFESSIONAL ENGINEER No. 176933 R. JAY MARSHALL 5/6/94 STATE OF UTAH

REVISED 10-22-93 / 5-04-94

EarthFax Engineering, Inc.
Engineers/Scientists

PLATE 6-2

MAXIMUM LIMIT OF POSSIBLE SUBSIDENCE

DRAWN BY: SWF	APPROVED BY:
CHECKED BY: BKB	DATE: FEB 1992