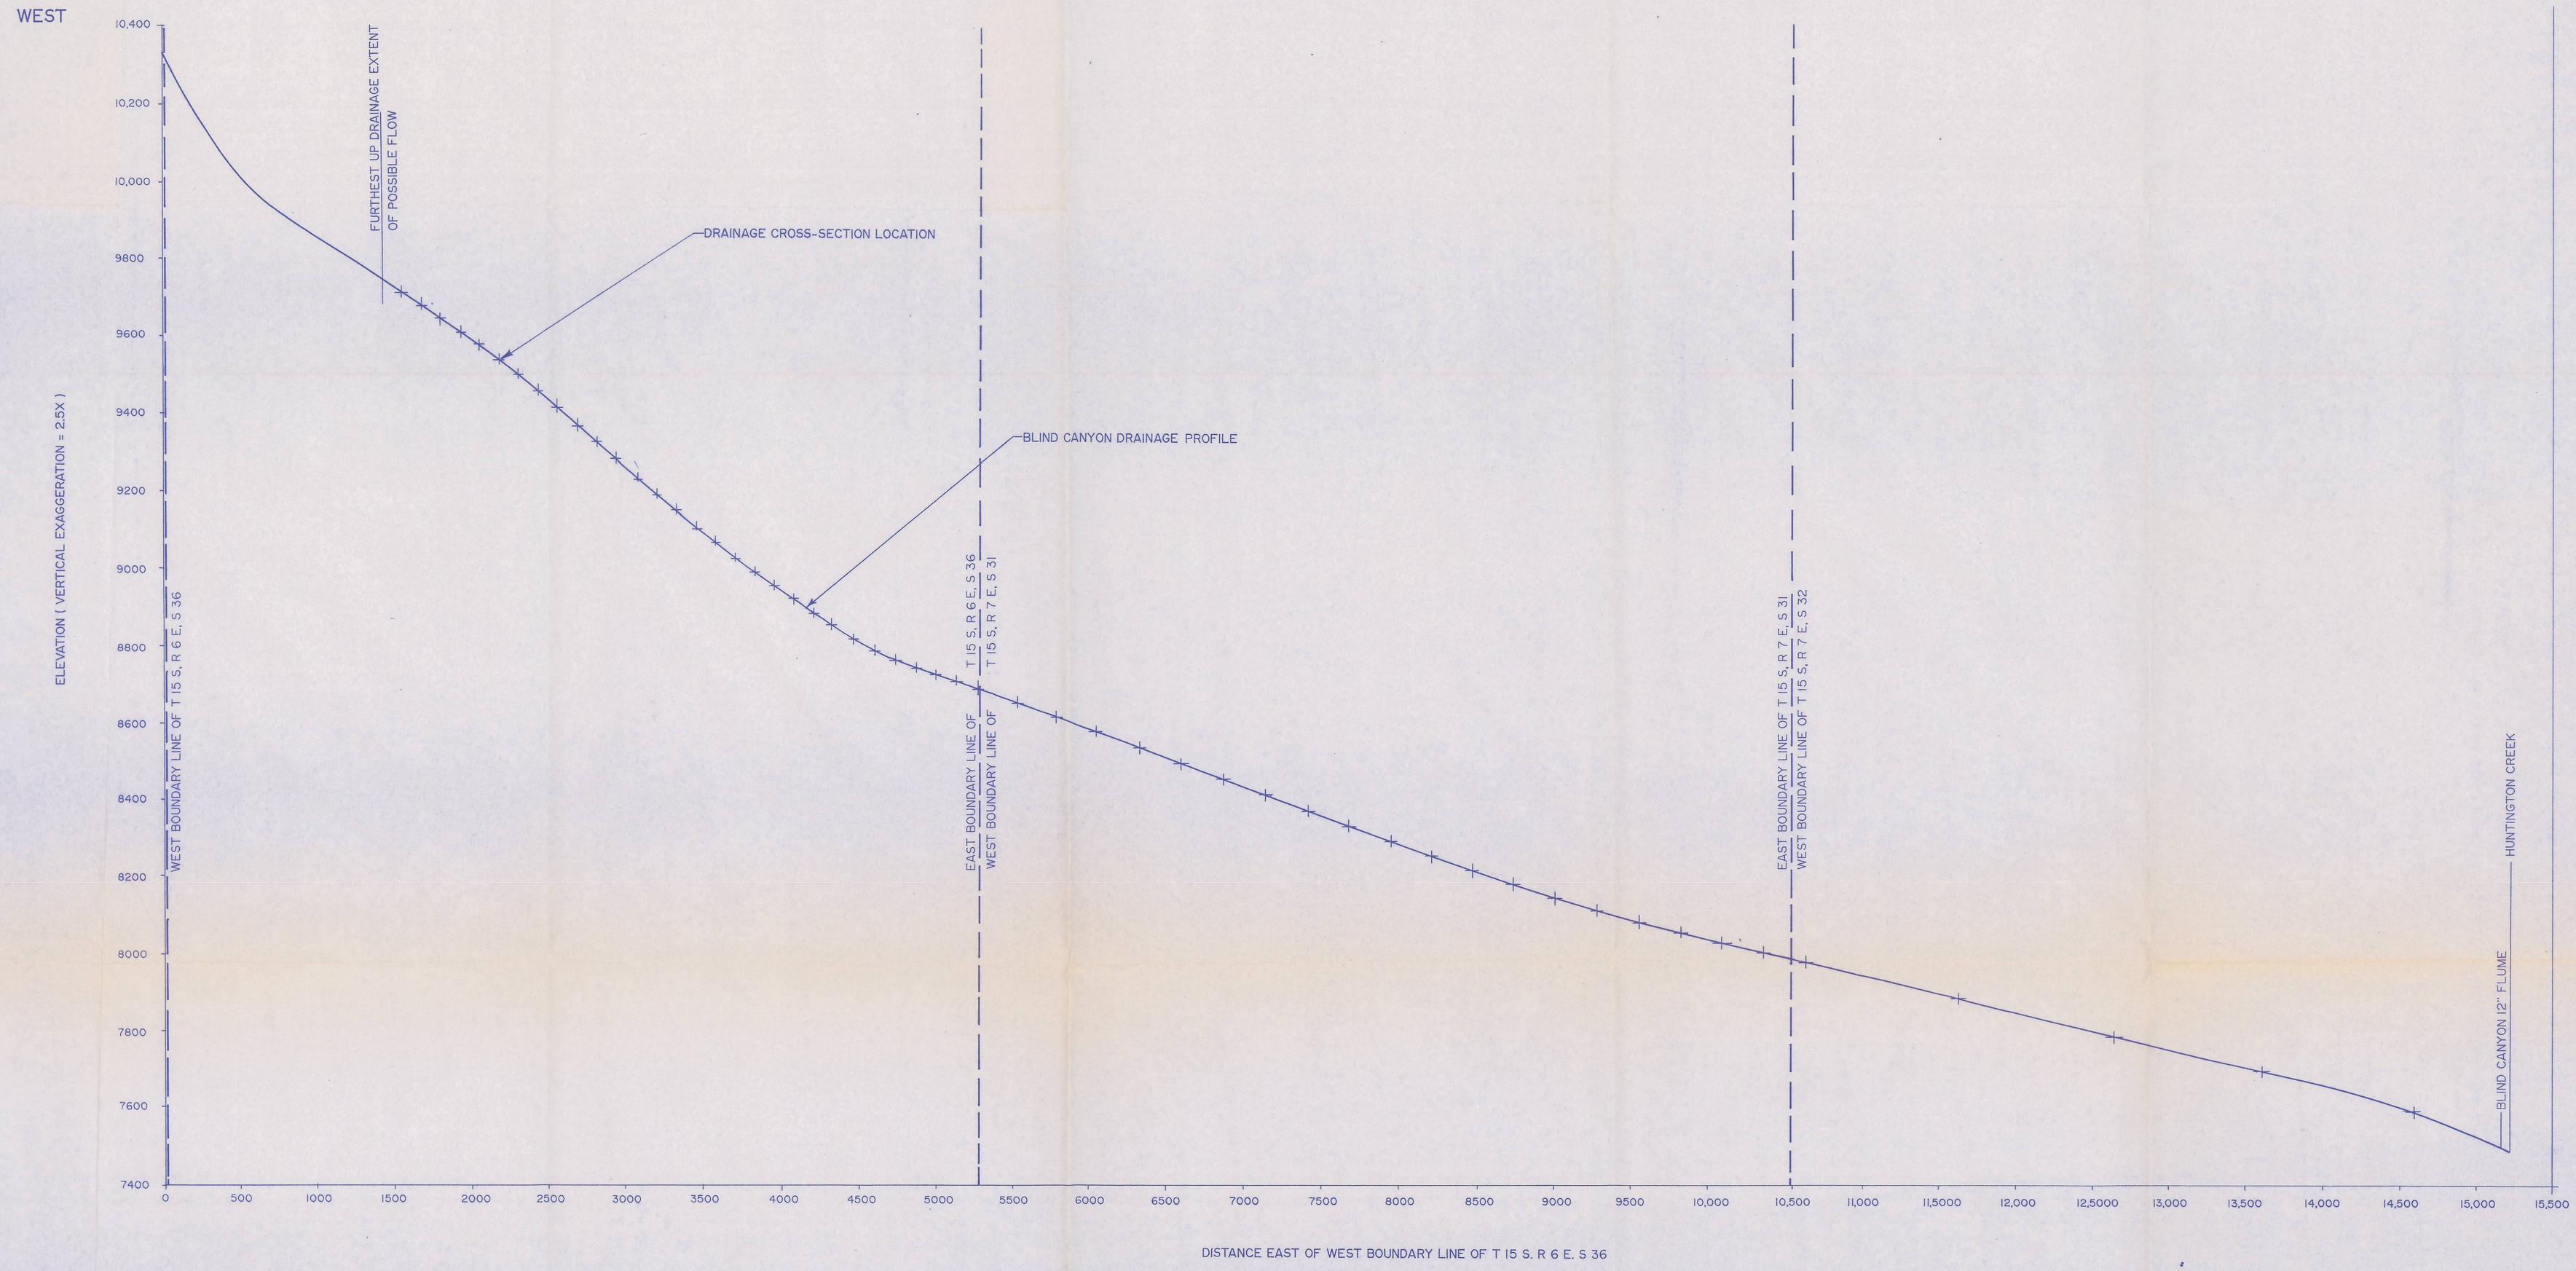

0 500'
HORIZONTAL SCALE

0 200'
VERTICAL SCALE

REVISION	
DATE	BY

EarthFax Engineering, Inc.
Engineers/Scientists

PLATE 7-17

BLIND CANYON DRAINAGE
CROSS-SECTION LOCATION (APPROX)

GENWALL COAL COMPANY

DRAWN BY: CJH	CHECKED BY: BKB	DATE: 5/31/93
APPROVED BY: BKB	PROJECT NUMBER: UC-27-01	