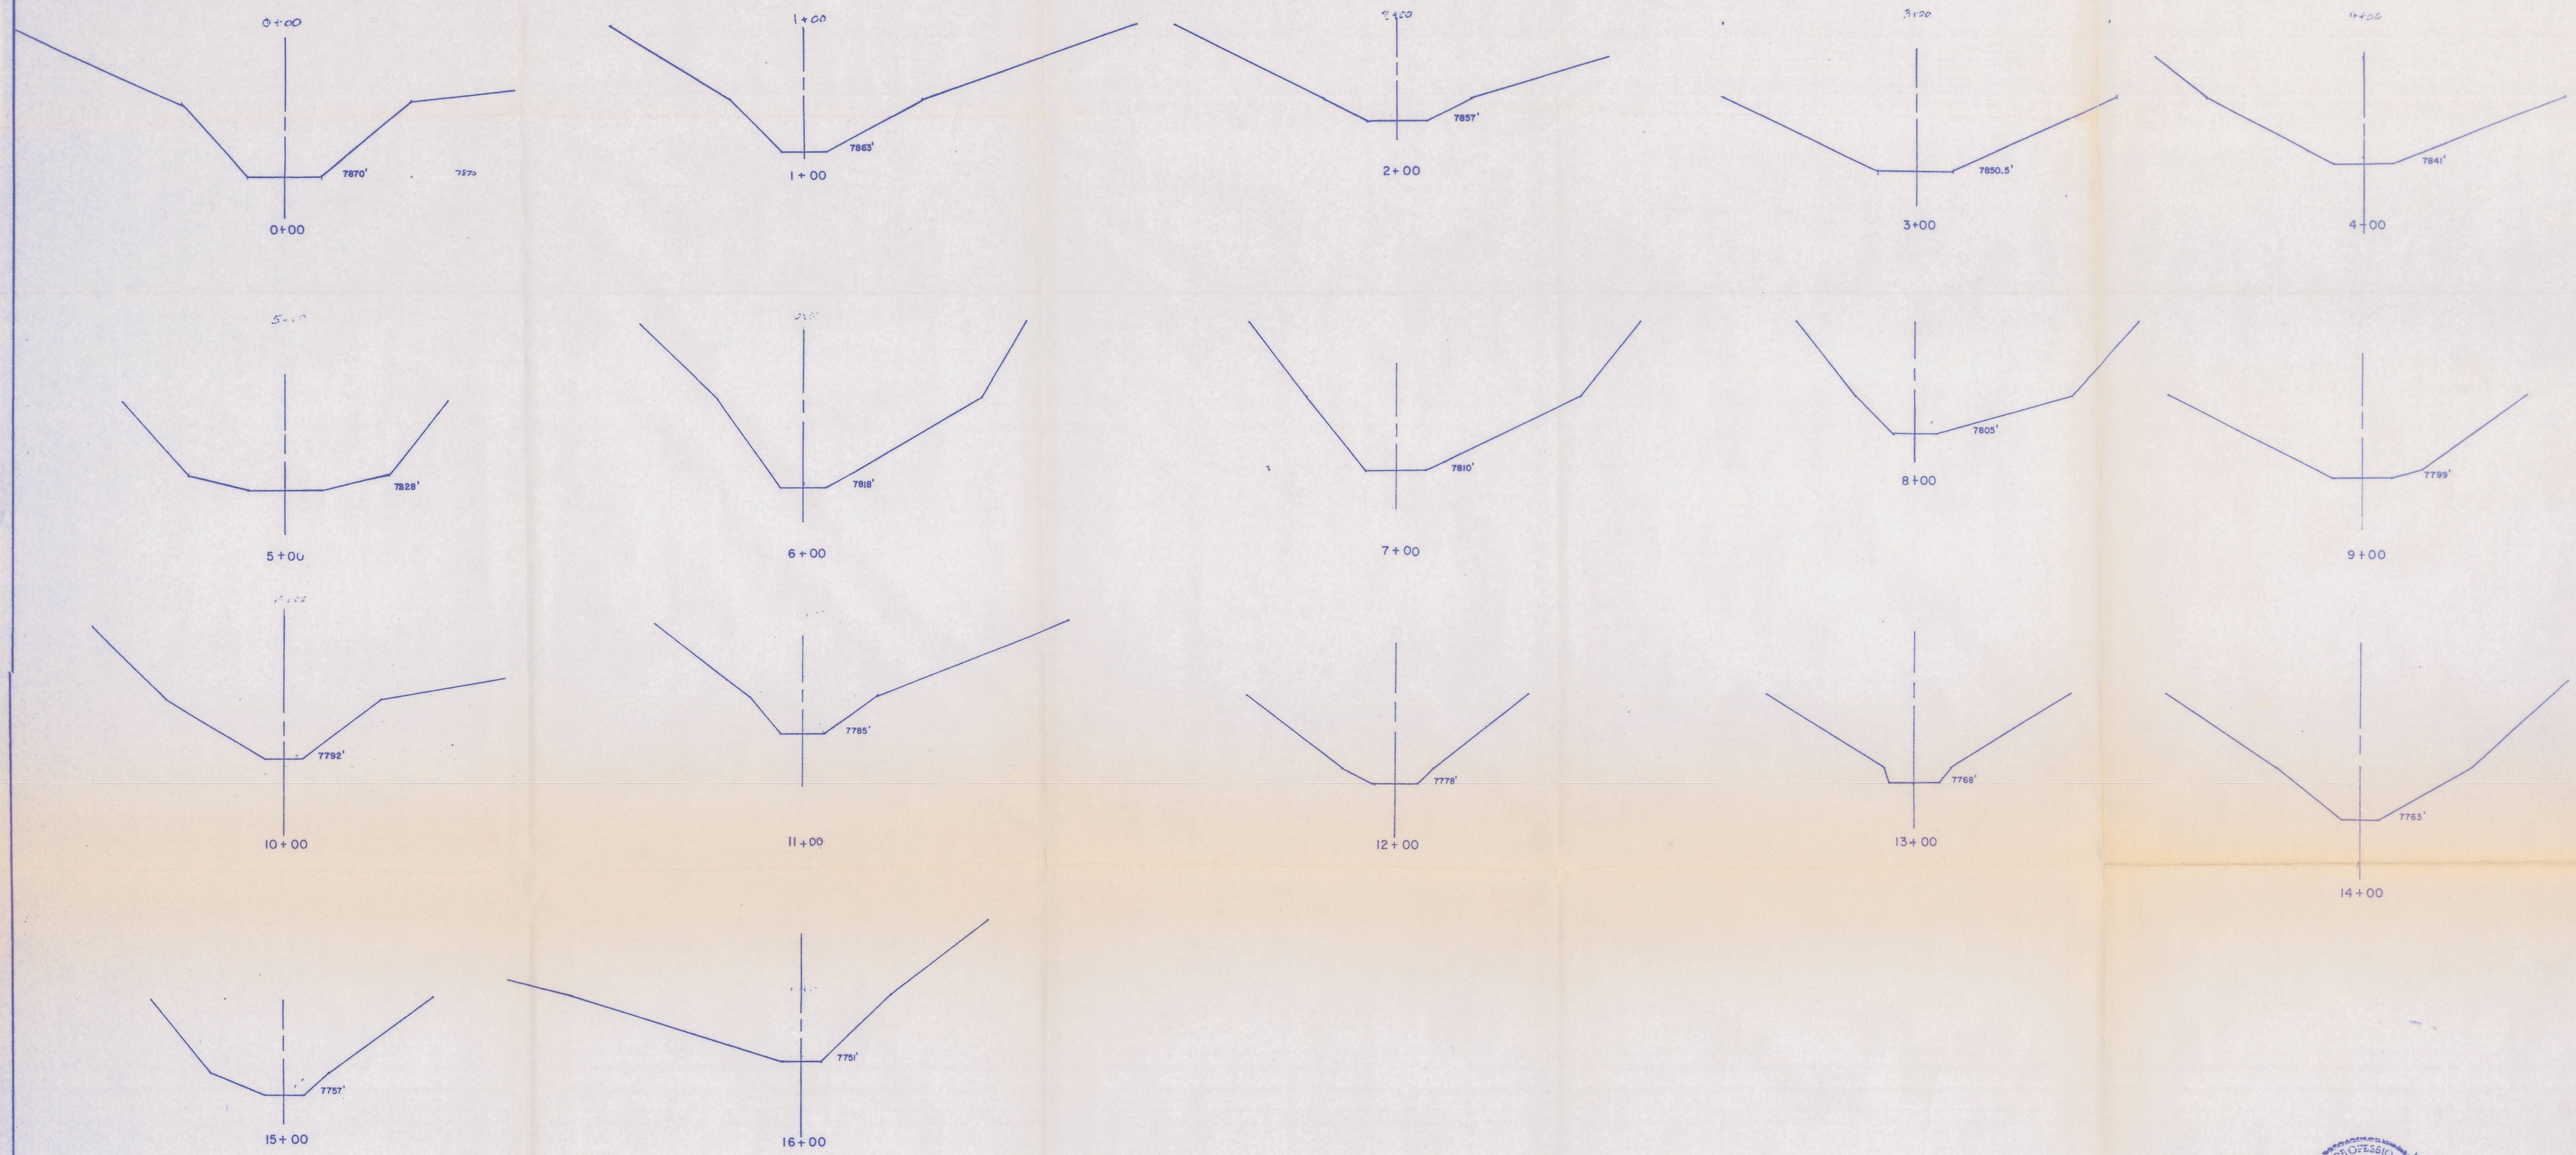

CROSS SECTIONS TAKEN FROM PLATE 7-1
OLYMPUS AERIAL SURVEYS JUNE 4, 1980

REGISTERED PROFESSIONAL ENGINEER
No. 7102
RICHARD B. WHITE
STATE OF UTAH

GENWAL COAL COMPANY
CRANDALL CREEK CROSS SECTIONS
SCALE 1" = 10'
FEB. 10, 1988
PLATE 7-2