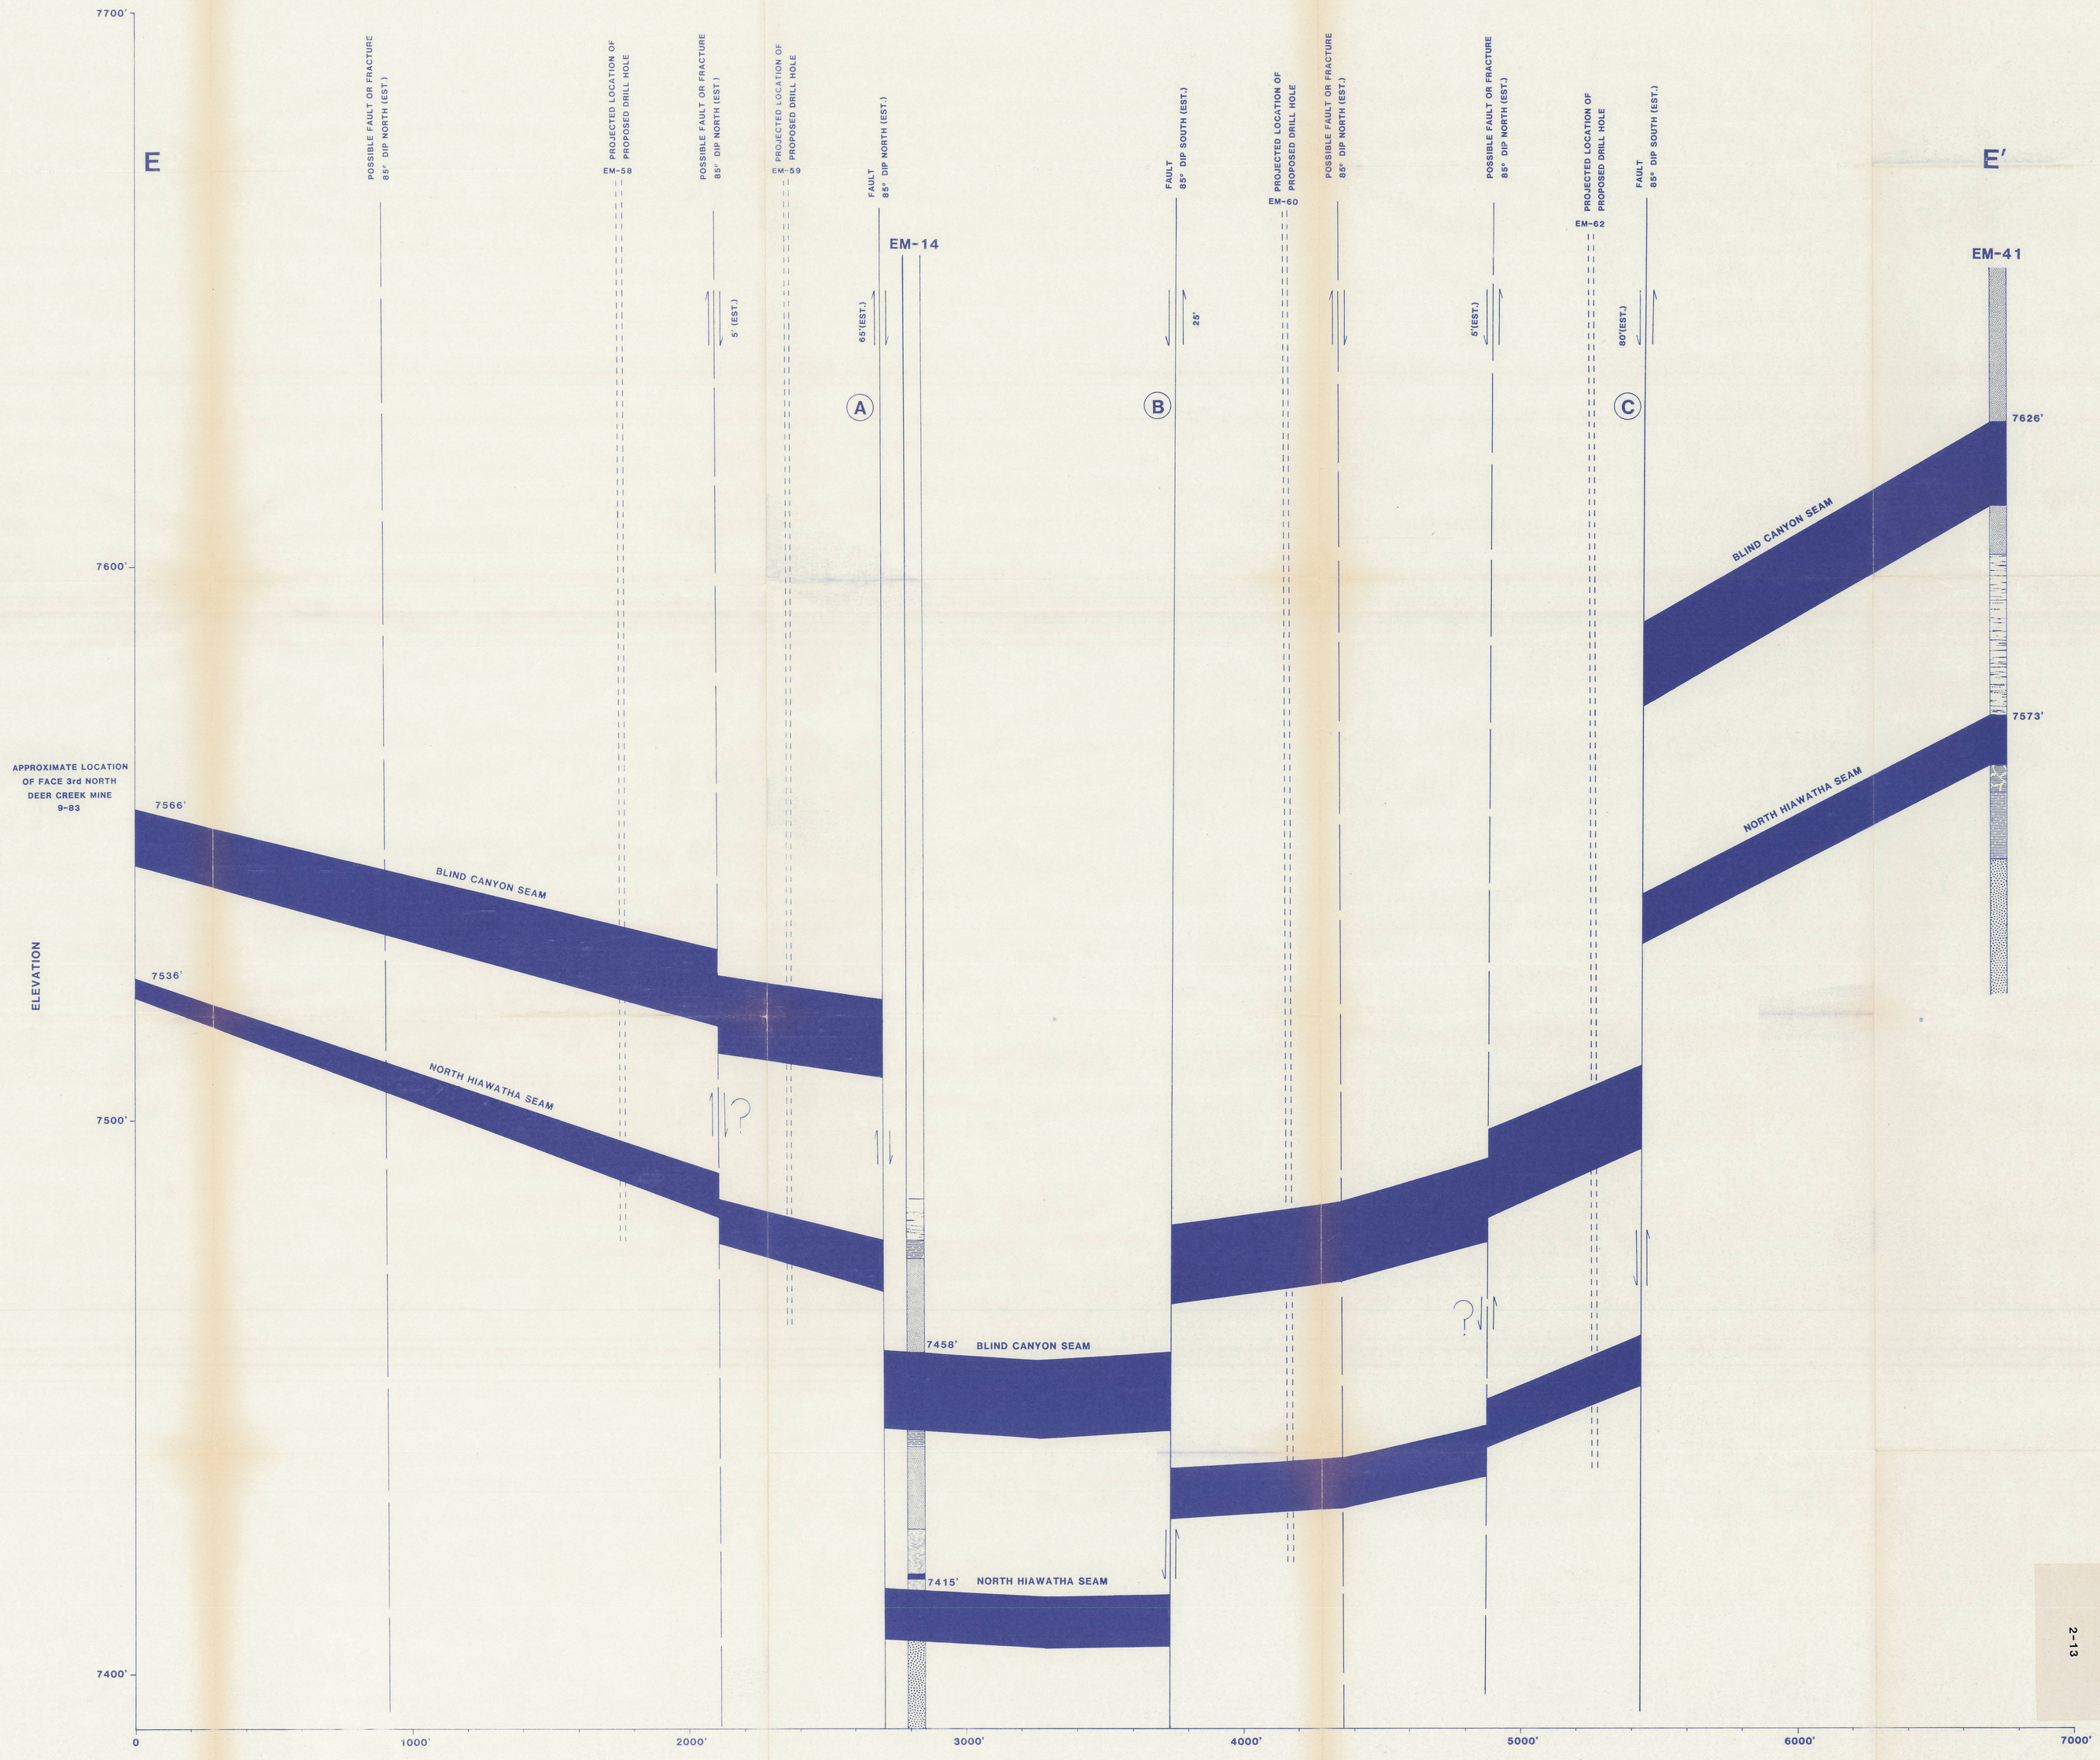

2-13

Supercedes CE-10510-EM

EAST MOUNTAIN PROPERTY
EMERY COUNTY, UTAH

ROANS CANYON GRABBEN
3rd NORTH EXTENSION
DEER CREEK MINE

UTAH POWER & LIGHT COMPANY
DEPARTMENT OF MINING AND EXPLORATION

DRAWN BY: LINDA GUM	CHECKED BY:		DATE: SEPTEMBER 22, 1983.
SCALE		SHEET NO.	DRAWING NUMBER
VERTICAL: 1" = 10' HORIZONTAL: 1" = 200'		1 of 2	CE- 10517-EM