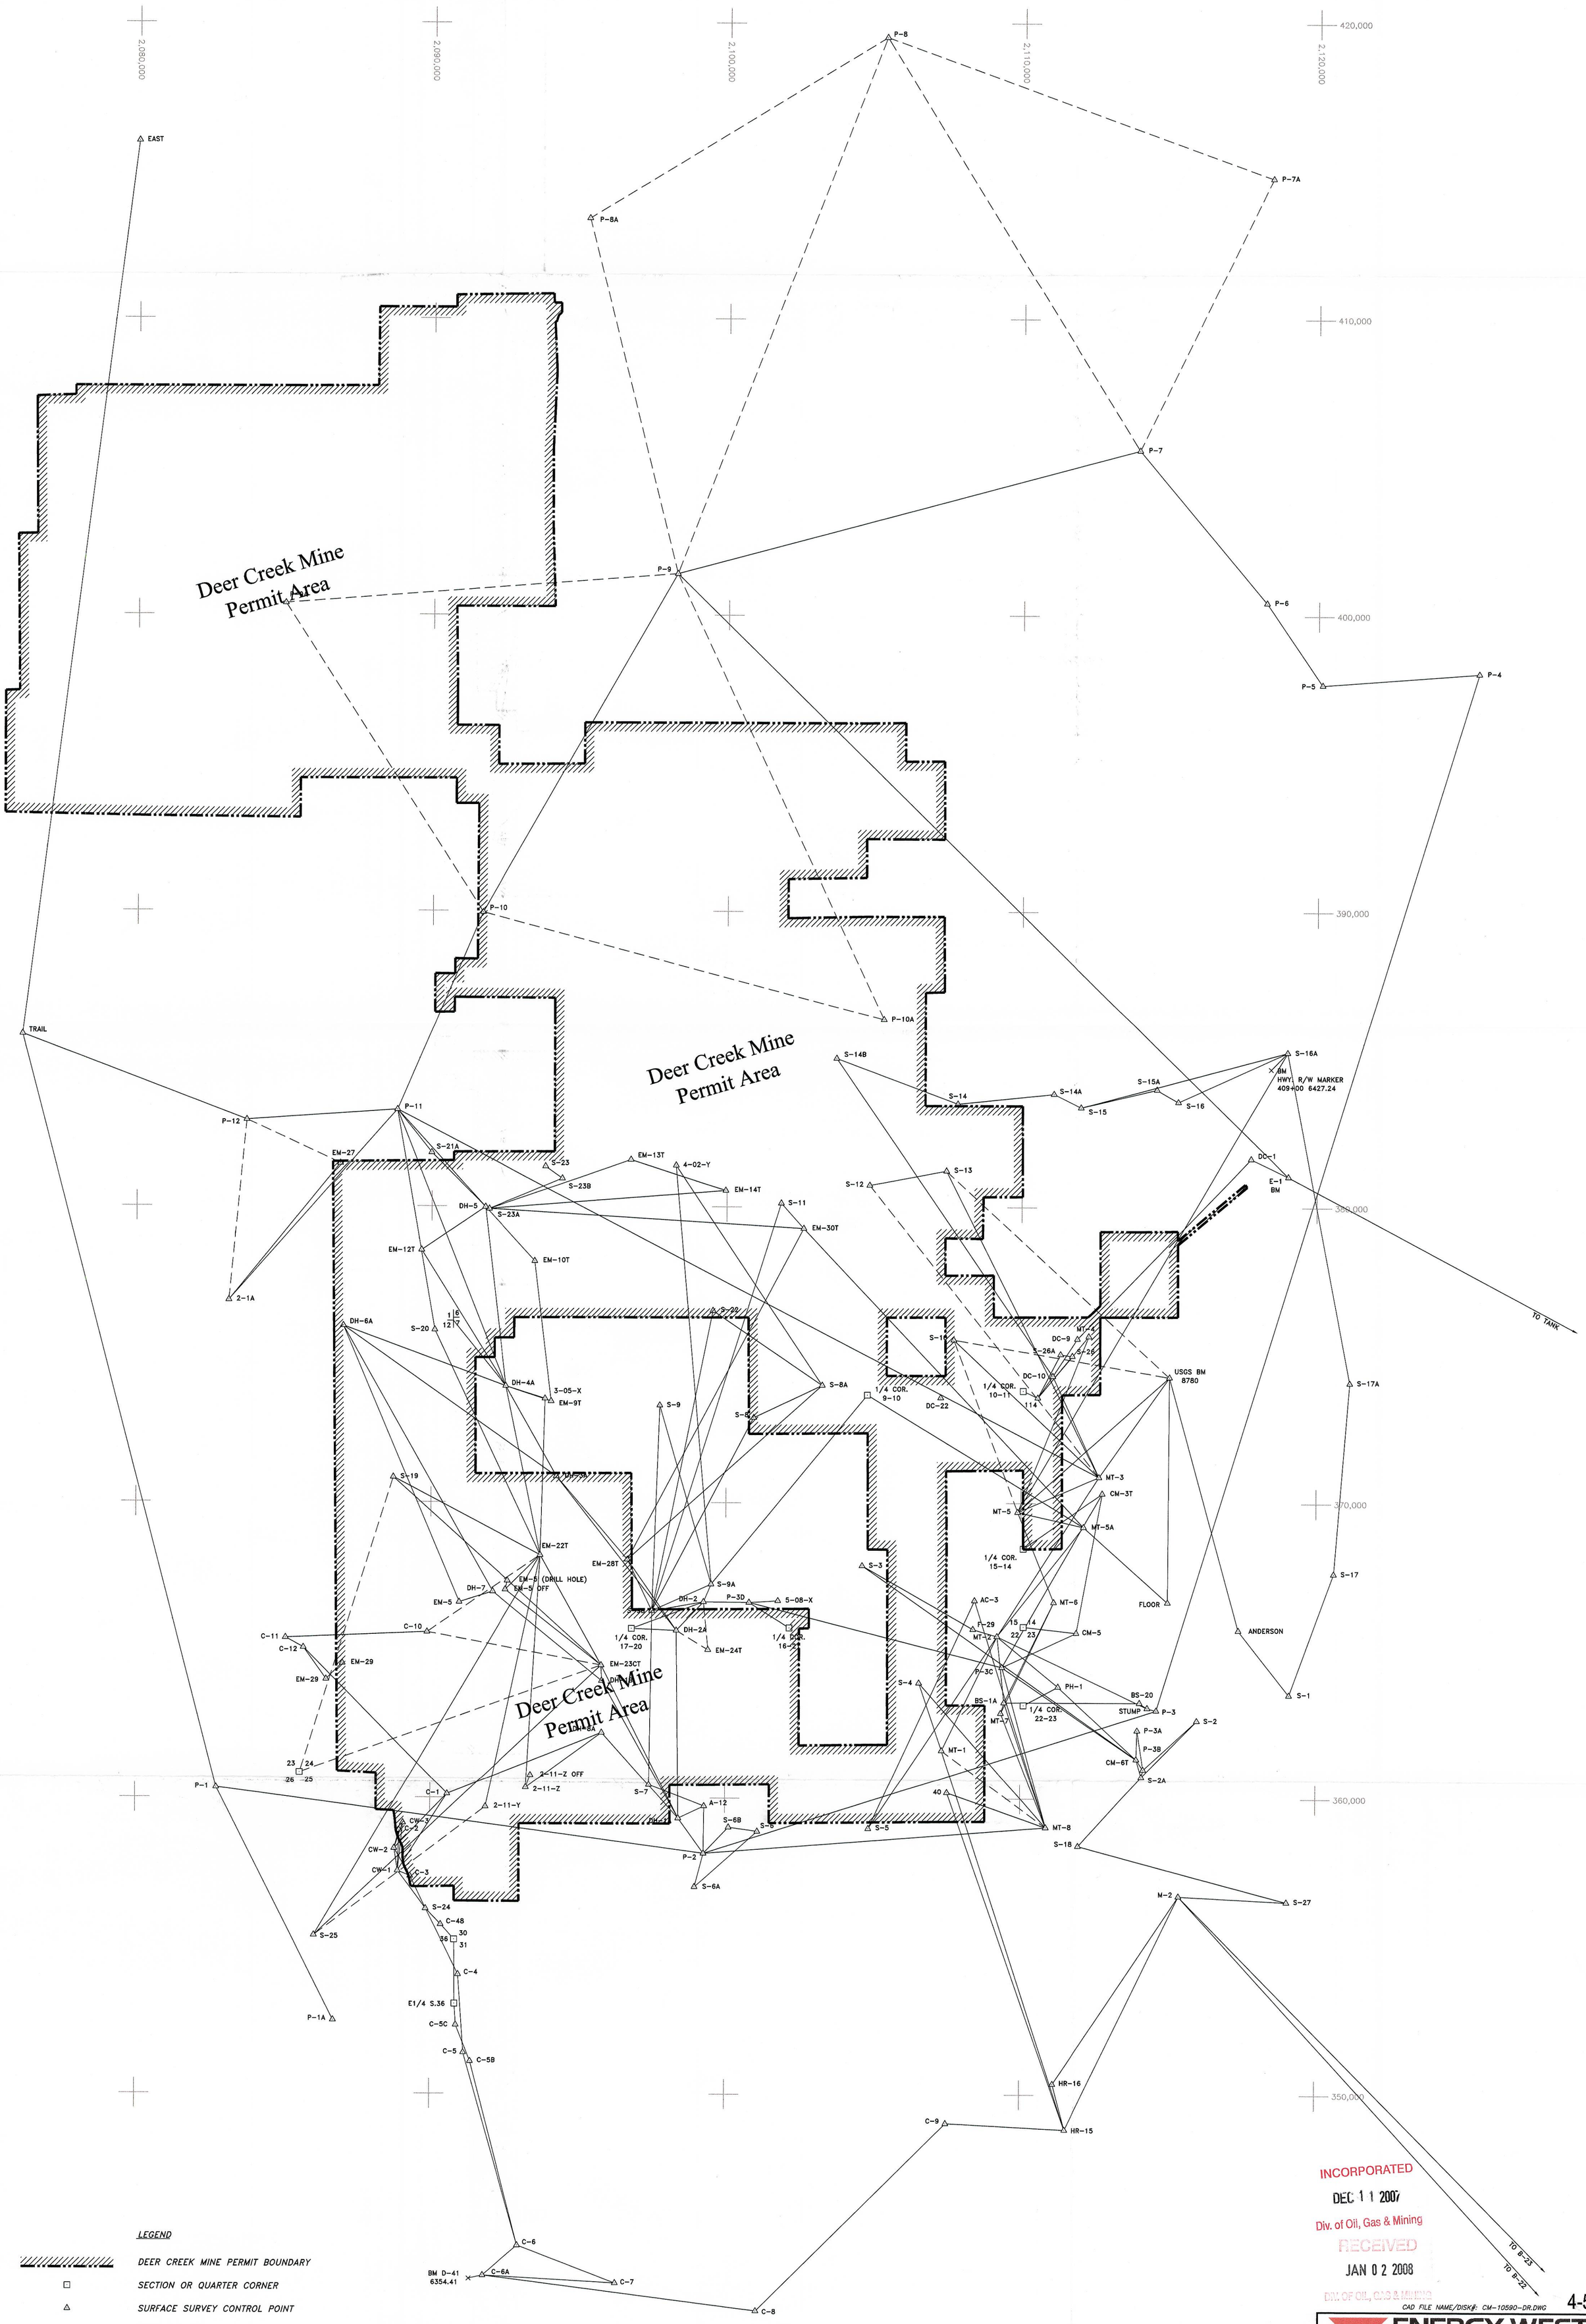

LEGEND

- DEER CREEK MINE PERMIT BOUNDARY
- SECTION OR QUARTER CORNER
- SURFACE SURVEY CONTROL POINT
- BENCH MARK

N

DATE	REVISIONS	BY	KJL
7-13-07	REVISED PERMIT BOUNDARY AND LEGEND	KJL	
6-21-05	REVISED PERMIT BOUNDARY	KJL	

INCORPORATED
DEC 1 1 2007
Div. of Oil, Gas & Mining

RECEIVED
JAN 0 2 2008
DIV. OF OIL, GAS & MINING

CAD FILE NAME/DISK#: CM-10590-DR.DWG

4-5a

ENERGY WEST MINING COMPANY
A SUBSIDIARY OF PACIFICORP

DEER CREEK COAL MINE
1980 PRIMARY CONTROL DIAGRAM

DRAWN BY: K. LARSEN
SCALE: 1"=2000'
DATE: MAY 5, 2003
DRAWING #: CM-10590-DR
SHEET 1 OF 1
REV.