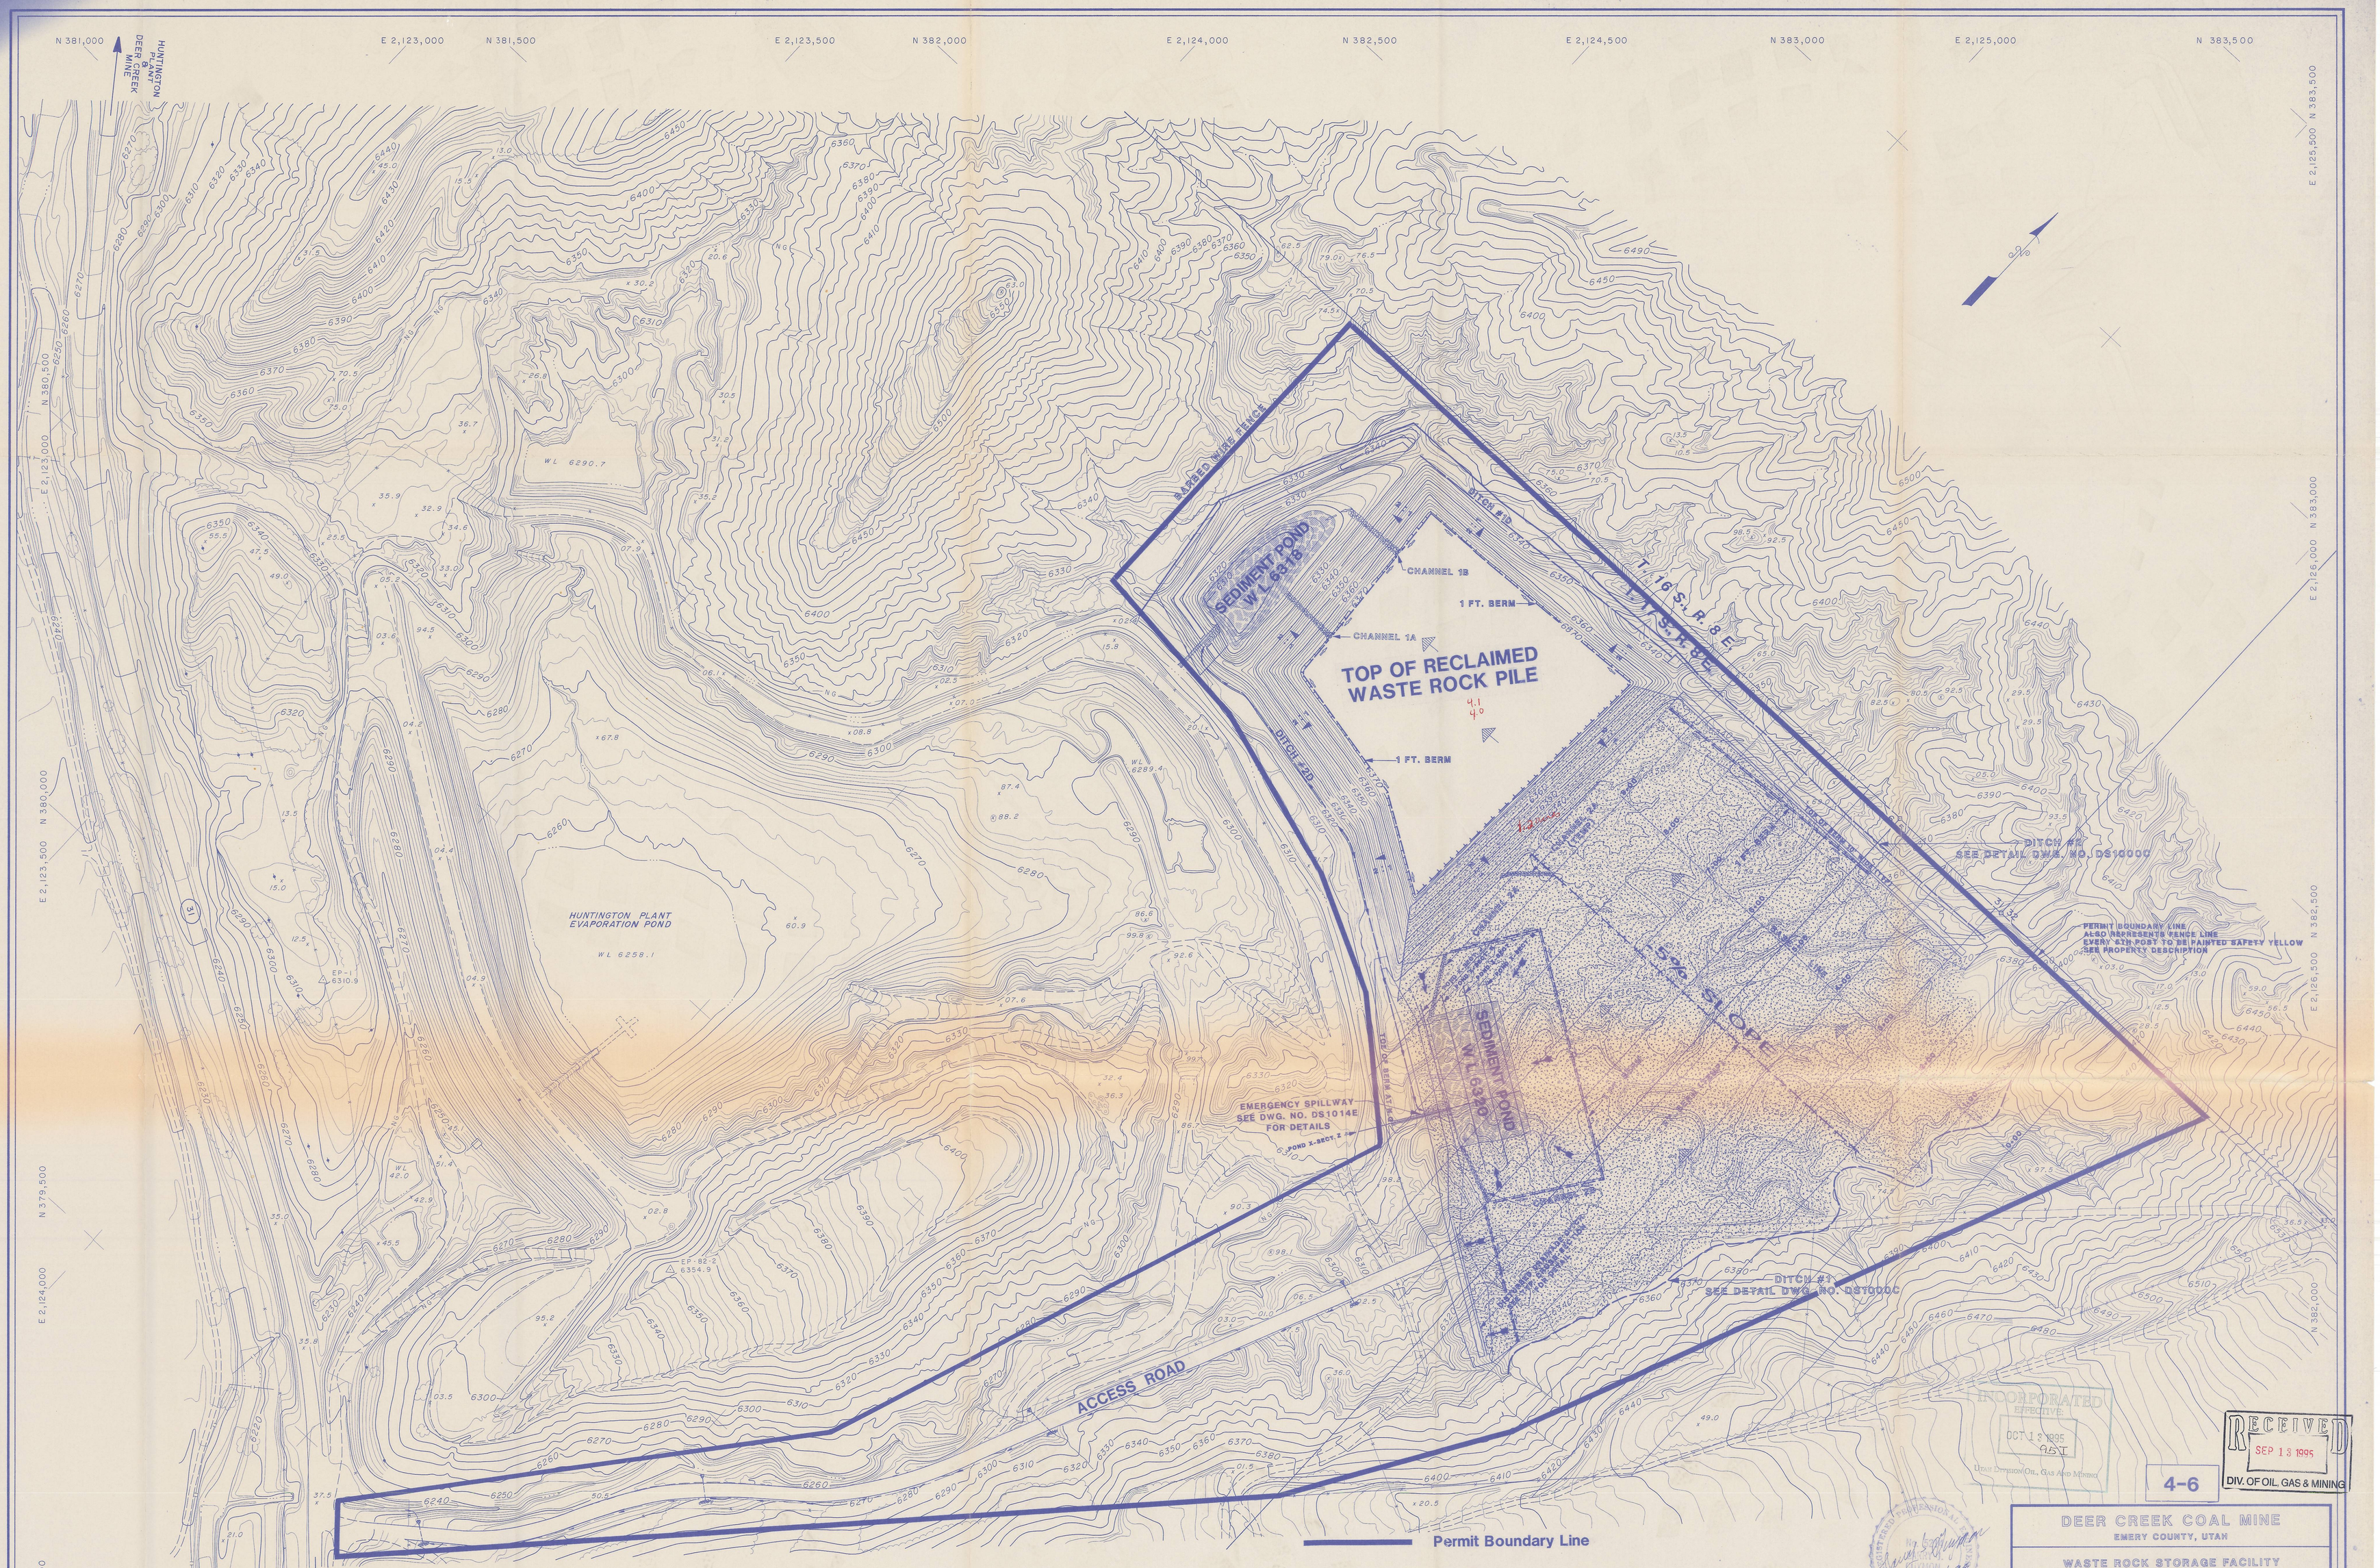

CONTOUR INTERVAL 2'
DATE OF PHOTOGRAPHY NOV. 20, 1986

Topography Compiled By Photogrammetric Methods – INTERMOUNTAIN AERIAL SURVEYS, Salt Lake City, Utah – April 1987 – 8722

DATE	REVISIONS	BY	CHK.
8-28-95	REVISED DRAINAGE, ADDED BERMS & 2:1 NOTATIONS	KJL	
12-6-88	REVISED PERMIT BOUNDARY LINE	KJL	
8-25-88	REVISED AREA BOUNDARY FENCE	JRG	
6-6-88	ADDED EMERGENCY SPILLWAY FOR SEDIMENT POND IN AREA 2	KJL	

4-6

RECEIVED
SEP 18 1995
DIV. OF OIL, GAS & MINING

INCORPORATED
EFFECTIVE
OCT 12 1995
ASI
UTAH DIVISION OF OIL, GAS AND MINING

DEER CREEK COAL MINE
EMERY COUNTY, UTAH

WASTE ROCK STORAGE FACILITY
PHASE II

ENERGY WEST MINING CO.

DRAWN BY:	CHECKED BY:	DATE:
R. LARSEN		MARCH 25, 1988

SCALE	SHEET NO.	DRAWING NUMBER
0 100' 200'	1 of 1	CM-10779-DR