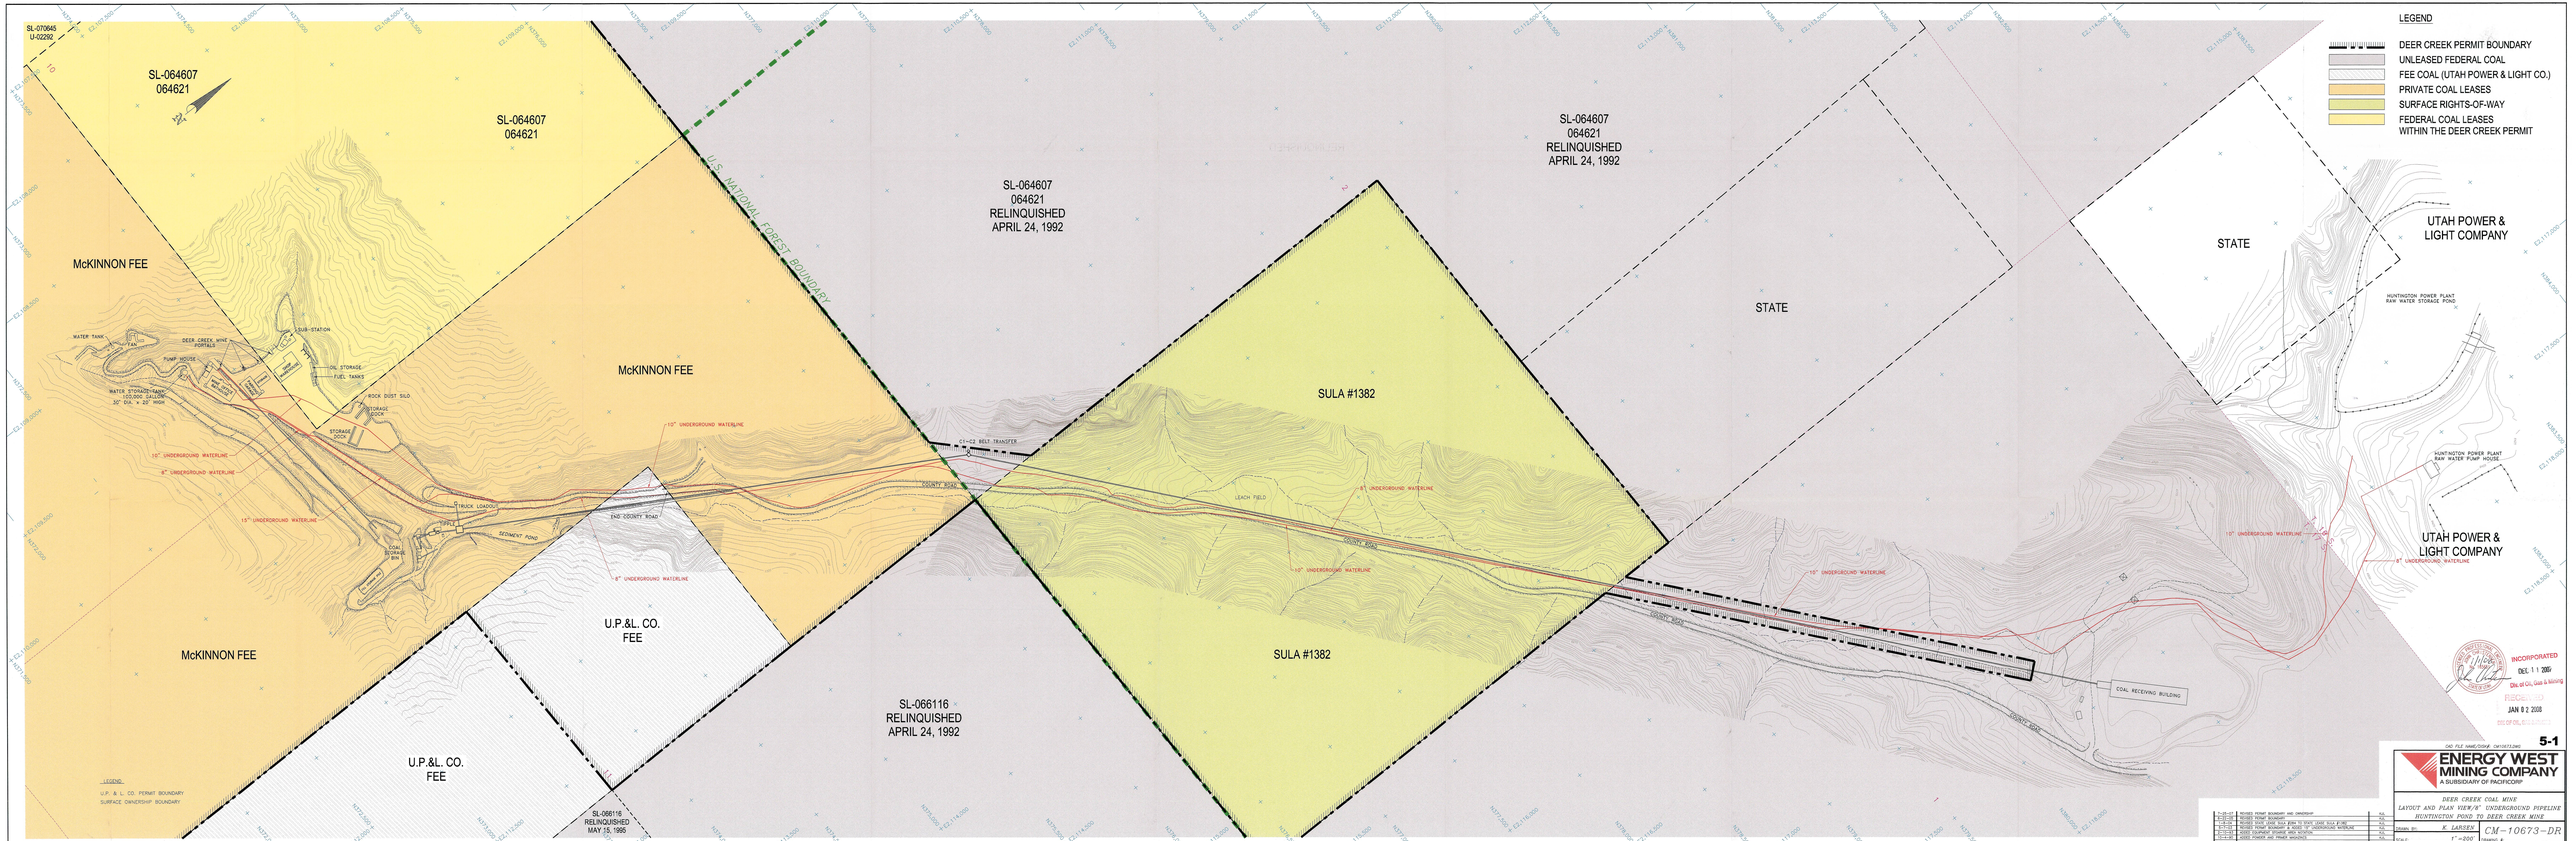

INCORPORATED
DEC. 1 1 2006
Div. of Oil, Gas & Mining

RECEIVED
JAN 0 2 2008
DIV OF OIL, GAS & MINING

CAD FILE NAME/DGN#, CM10673.DWG

5-1

ENERGY WEST MINING COMPANY
A SUBSIDIARY OF PACIFICORP

DEER CREEK COAL MINE
LAYOUT AND PLAN VIEW/8" UNDERGROUND PIPELINE
HUNTINGTON POND TO DEER CREEK MINE

DATE	REVISIONS	BY
11-28-07	REVISED PERMIT BOUNDARY AND OWNERSHIP	D.G.
8-1-07	REVISED PERMIT BOUNDARY	D.G.
6-11-07	REVISED PERMIT BOUNDARY AND ZONE TO SHOW LEASED FULL ALUMP	D.G.
6-11-07	REVISED PUMP BOUNDARY & ADDED 10" UNDERGROUND WATERLINE	D.G.
6-11-07	ADDED EQUIPMENT STORAGE AREA NOTATION	D.G.
6-11-07	REVISED PERMIT BOUNDARY AND OWNERSHIP	D.G.
11-14-06	ADDED HOLA AREAS, 15 & 8" MINE LEASES	D.G.

DRAWN BY: K. LARSEN
SCALE: 1"=200'
DRAWING #: CM-10673-DR
DATE: MAY 29, 1998
SHEET 1 OF 1 REV.