Location	A1-1D	A1-2D	A2-1D	A2-2D	A2-3D	A2-4D	A3-1D
R	10	10	10	10	10	10	10
K	0.225	0.225	0.225	0.225	0.225	0.225	0.225
LS	3.313	4.421	8.566	4.854	7.594	15.24	15.85
C	0.0415	0.0360	0.0297	0.0395	0.0334	0.0270	0.0271
P	0.031	0.032	0.031	0.031	0.031	0.031	0.031
A	**9.59e-03**	**1.15e-02**	**1.77e-02**	**1.34e-02**	**1.77e-02**	**2.87e-02**	**1.15e-02**

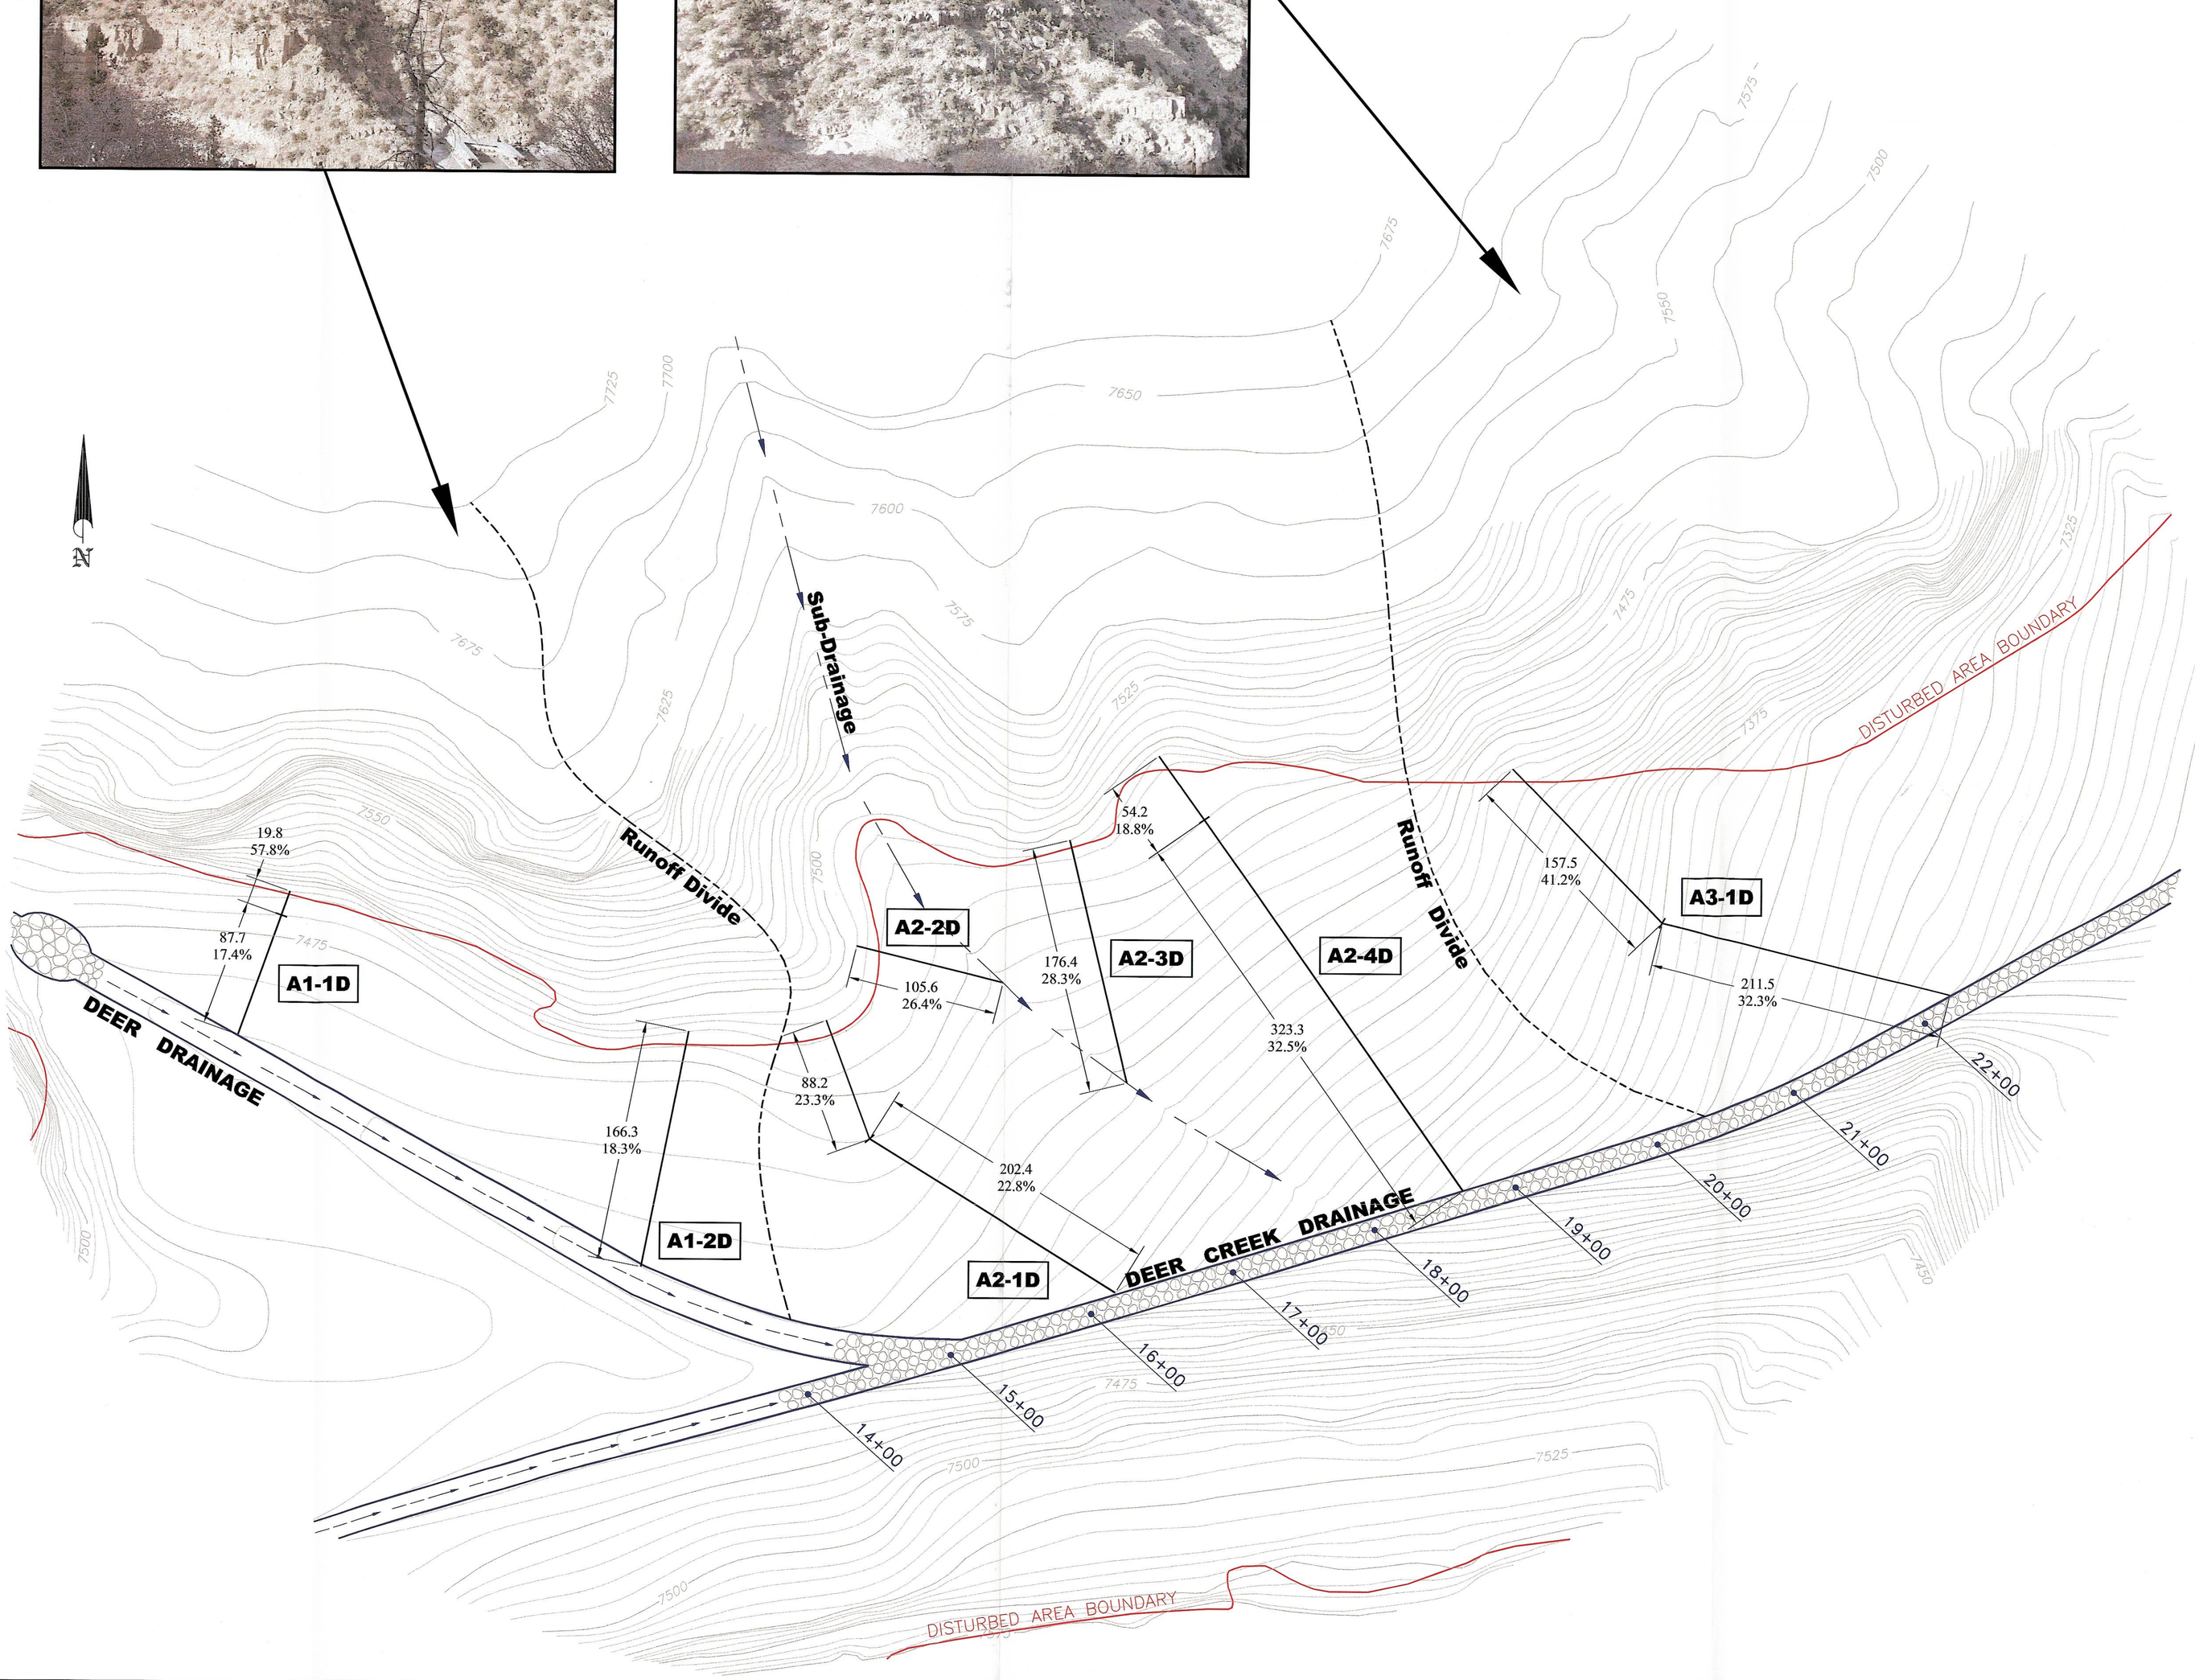

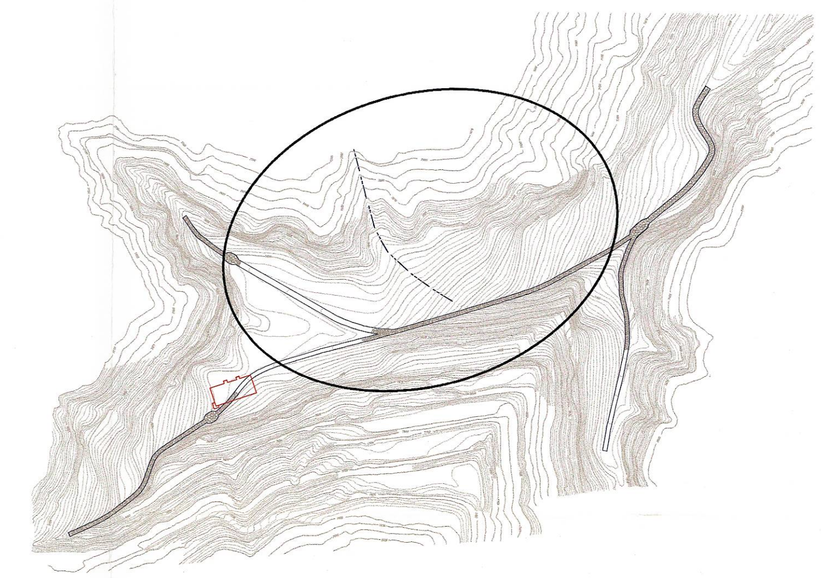

LICENSED PROFESSIONAL ENGINEER
JOHN CHRISTENSEN
No. 165651
STATE OF UTAH

I, JOHN CHRISTENSEN BEING A REGISTERED PROFESSIONAL ENGINEER IN THE STATE OF UTAH, DO HEREBY CERTIFY THAT THE INFORMATION CONTAINED ON THIS DRAWING IS TRUE AND ACCURATE TO THE BEST OF MY KNOWLEDGE AND BELIEF.

John Christensen 3/14/01
JOHN CHRISTENSEN NO. 165651 DATE

INCORPORATED
JAN 14 2003
DIV OF OIL GAS & MINING

RECEIVED
FEB 13 2003
DIV. OF OIL, GAS & MINING

CAD FILE NAME/DISK#: USERS\KJL\DC\FINALREC\DS1795D.DWG

ENERGY WEST
MINING COMPANY
HUNTINGTON, UTAH 84528

DEER CREEK MINE
RUSLE CALCULATION AREAS
LENGTH/SLOPE SEGMENTS

DRAWN BY:	K. LARSEN	DS1795D	
SCALE:	1"=60'	DRAWING #:	
DATE:	FEBRUARY 8, 2001	SHEET 1 OF 1	REV.