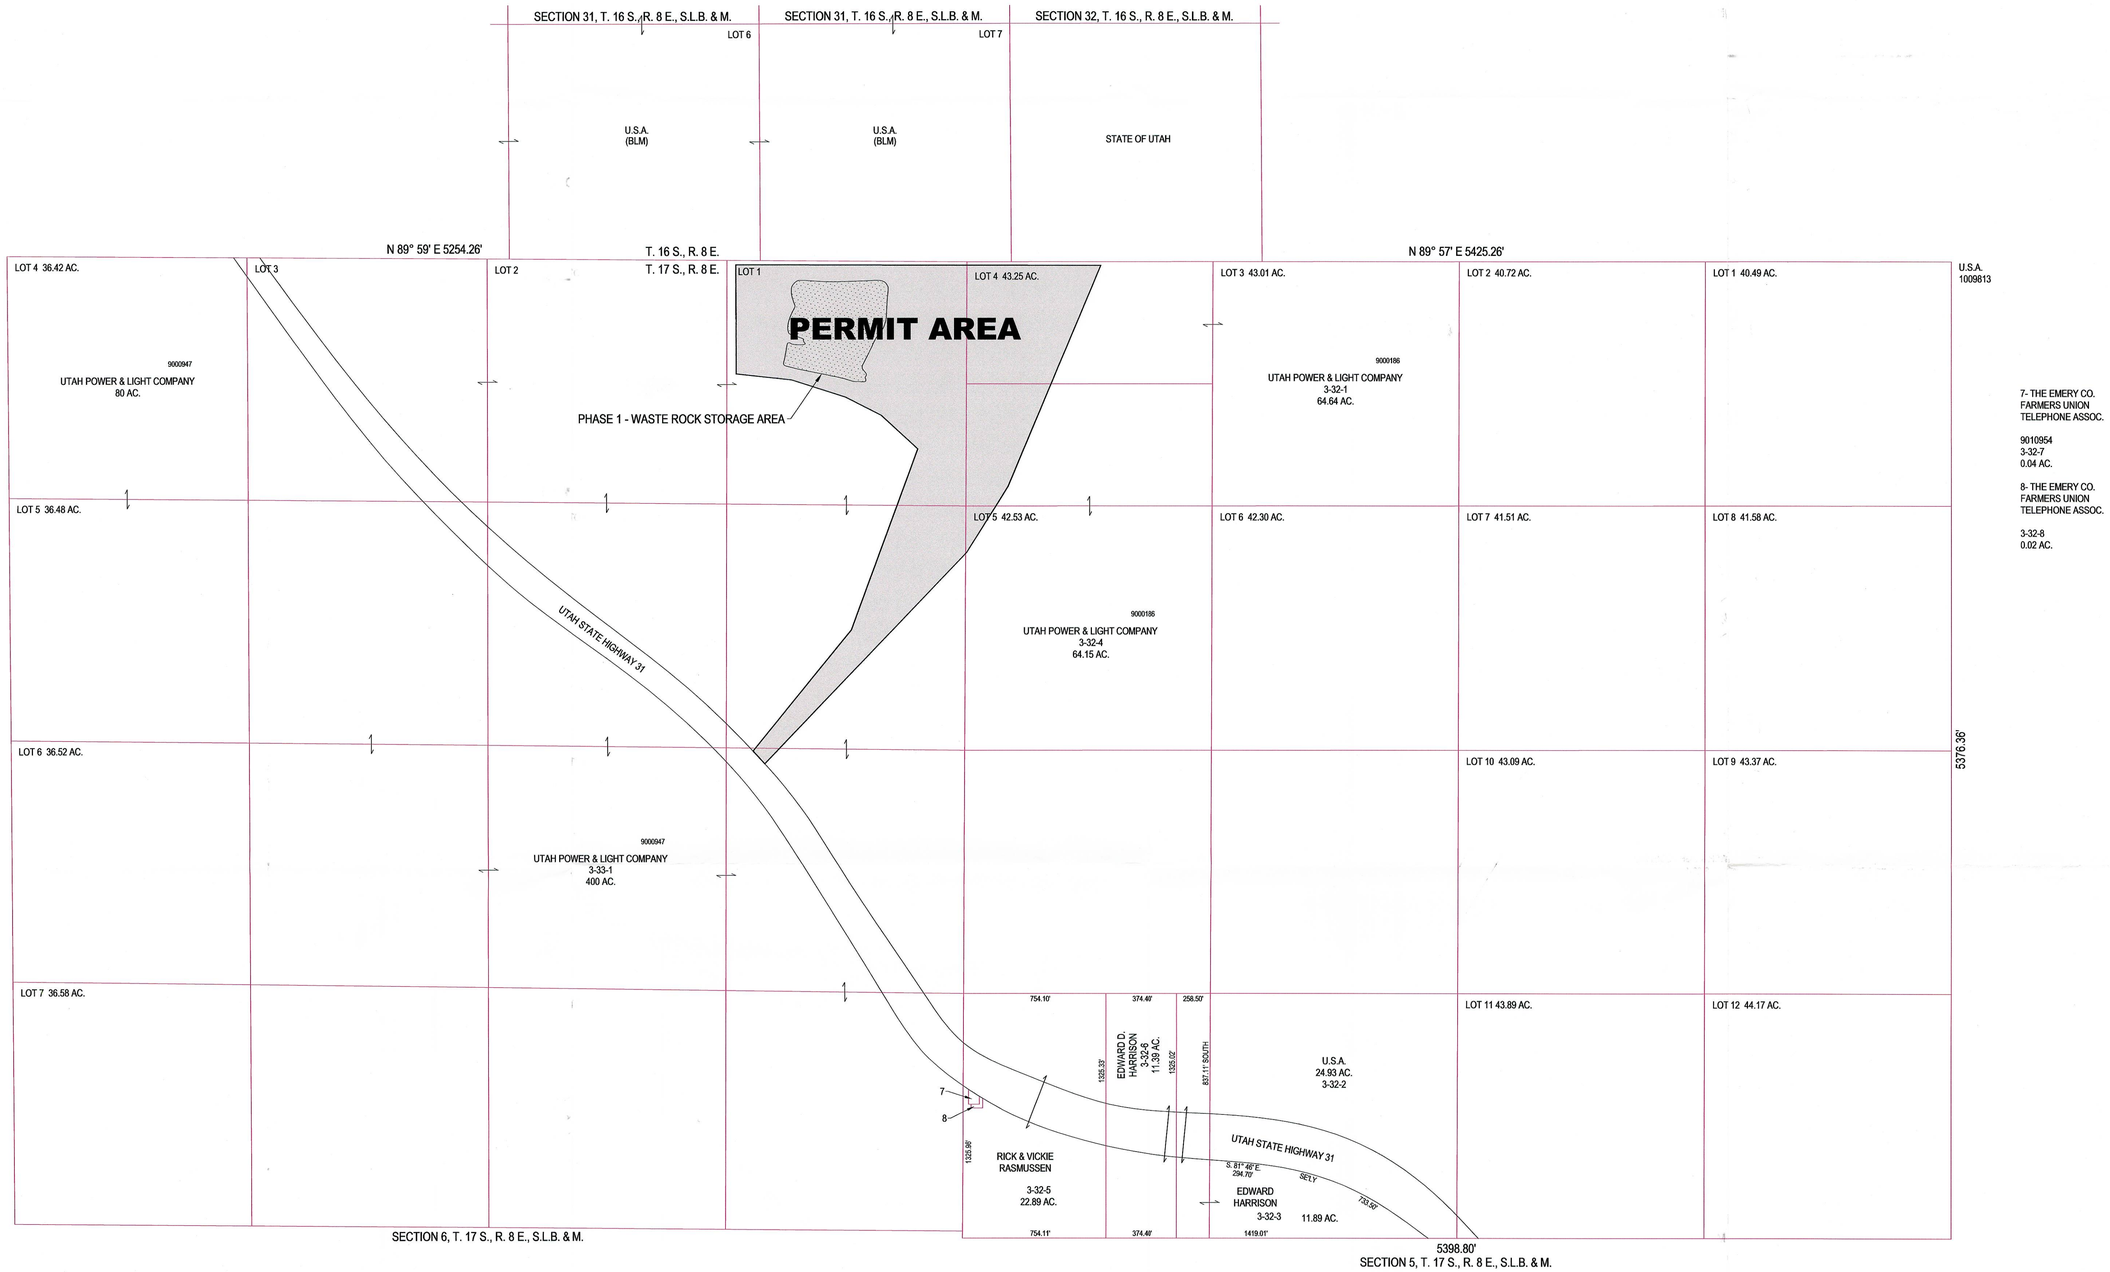

7- THE EMERY CO. FARMERS UNION TELEPHONE ASSOC.

9010954
3-32-7
0.04 AC.

8- THE EMERY CO. FARMERS UNION TELEPHONE ASSOC.

3-32-8
0.02 AC.

INCORPORATED
DEC 06 2007
Div. of Oil, Gas & Mining

RECEIVED
DEC 05 2007
DIV. OF OIL, GAS & MINING

CAD FILE NAME/DISK#: DS999D.DWG

LICENSED PROFESSIONAL ENGINEER
JOHN CHRISTIAN
11/30/07
No. 185951
STATE OF UTAH

ENERGY WEST MINING COMPANY
A SUBSIDIARY OF PACIFICORP

DEER CREEK MINE
WASTE ROCK STORAGE FACILITY
LAND OWNERSHIP

DRAWN BY:	K. LARSEN	DS999D	
SCALE:	1" = 400'	DRAWING #:	
DATE:	MAY 22, 2007	SHEET 1 OF 1	REV.