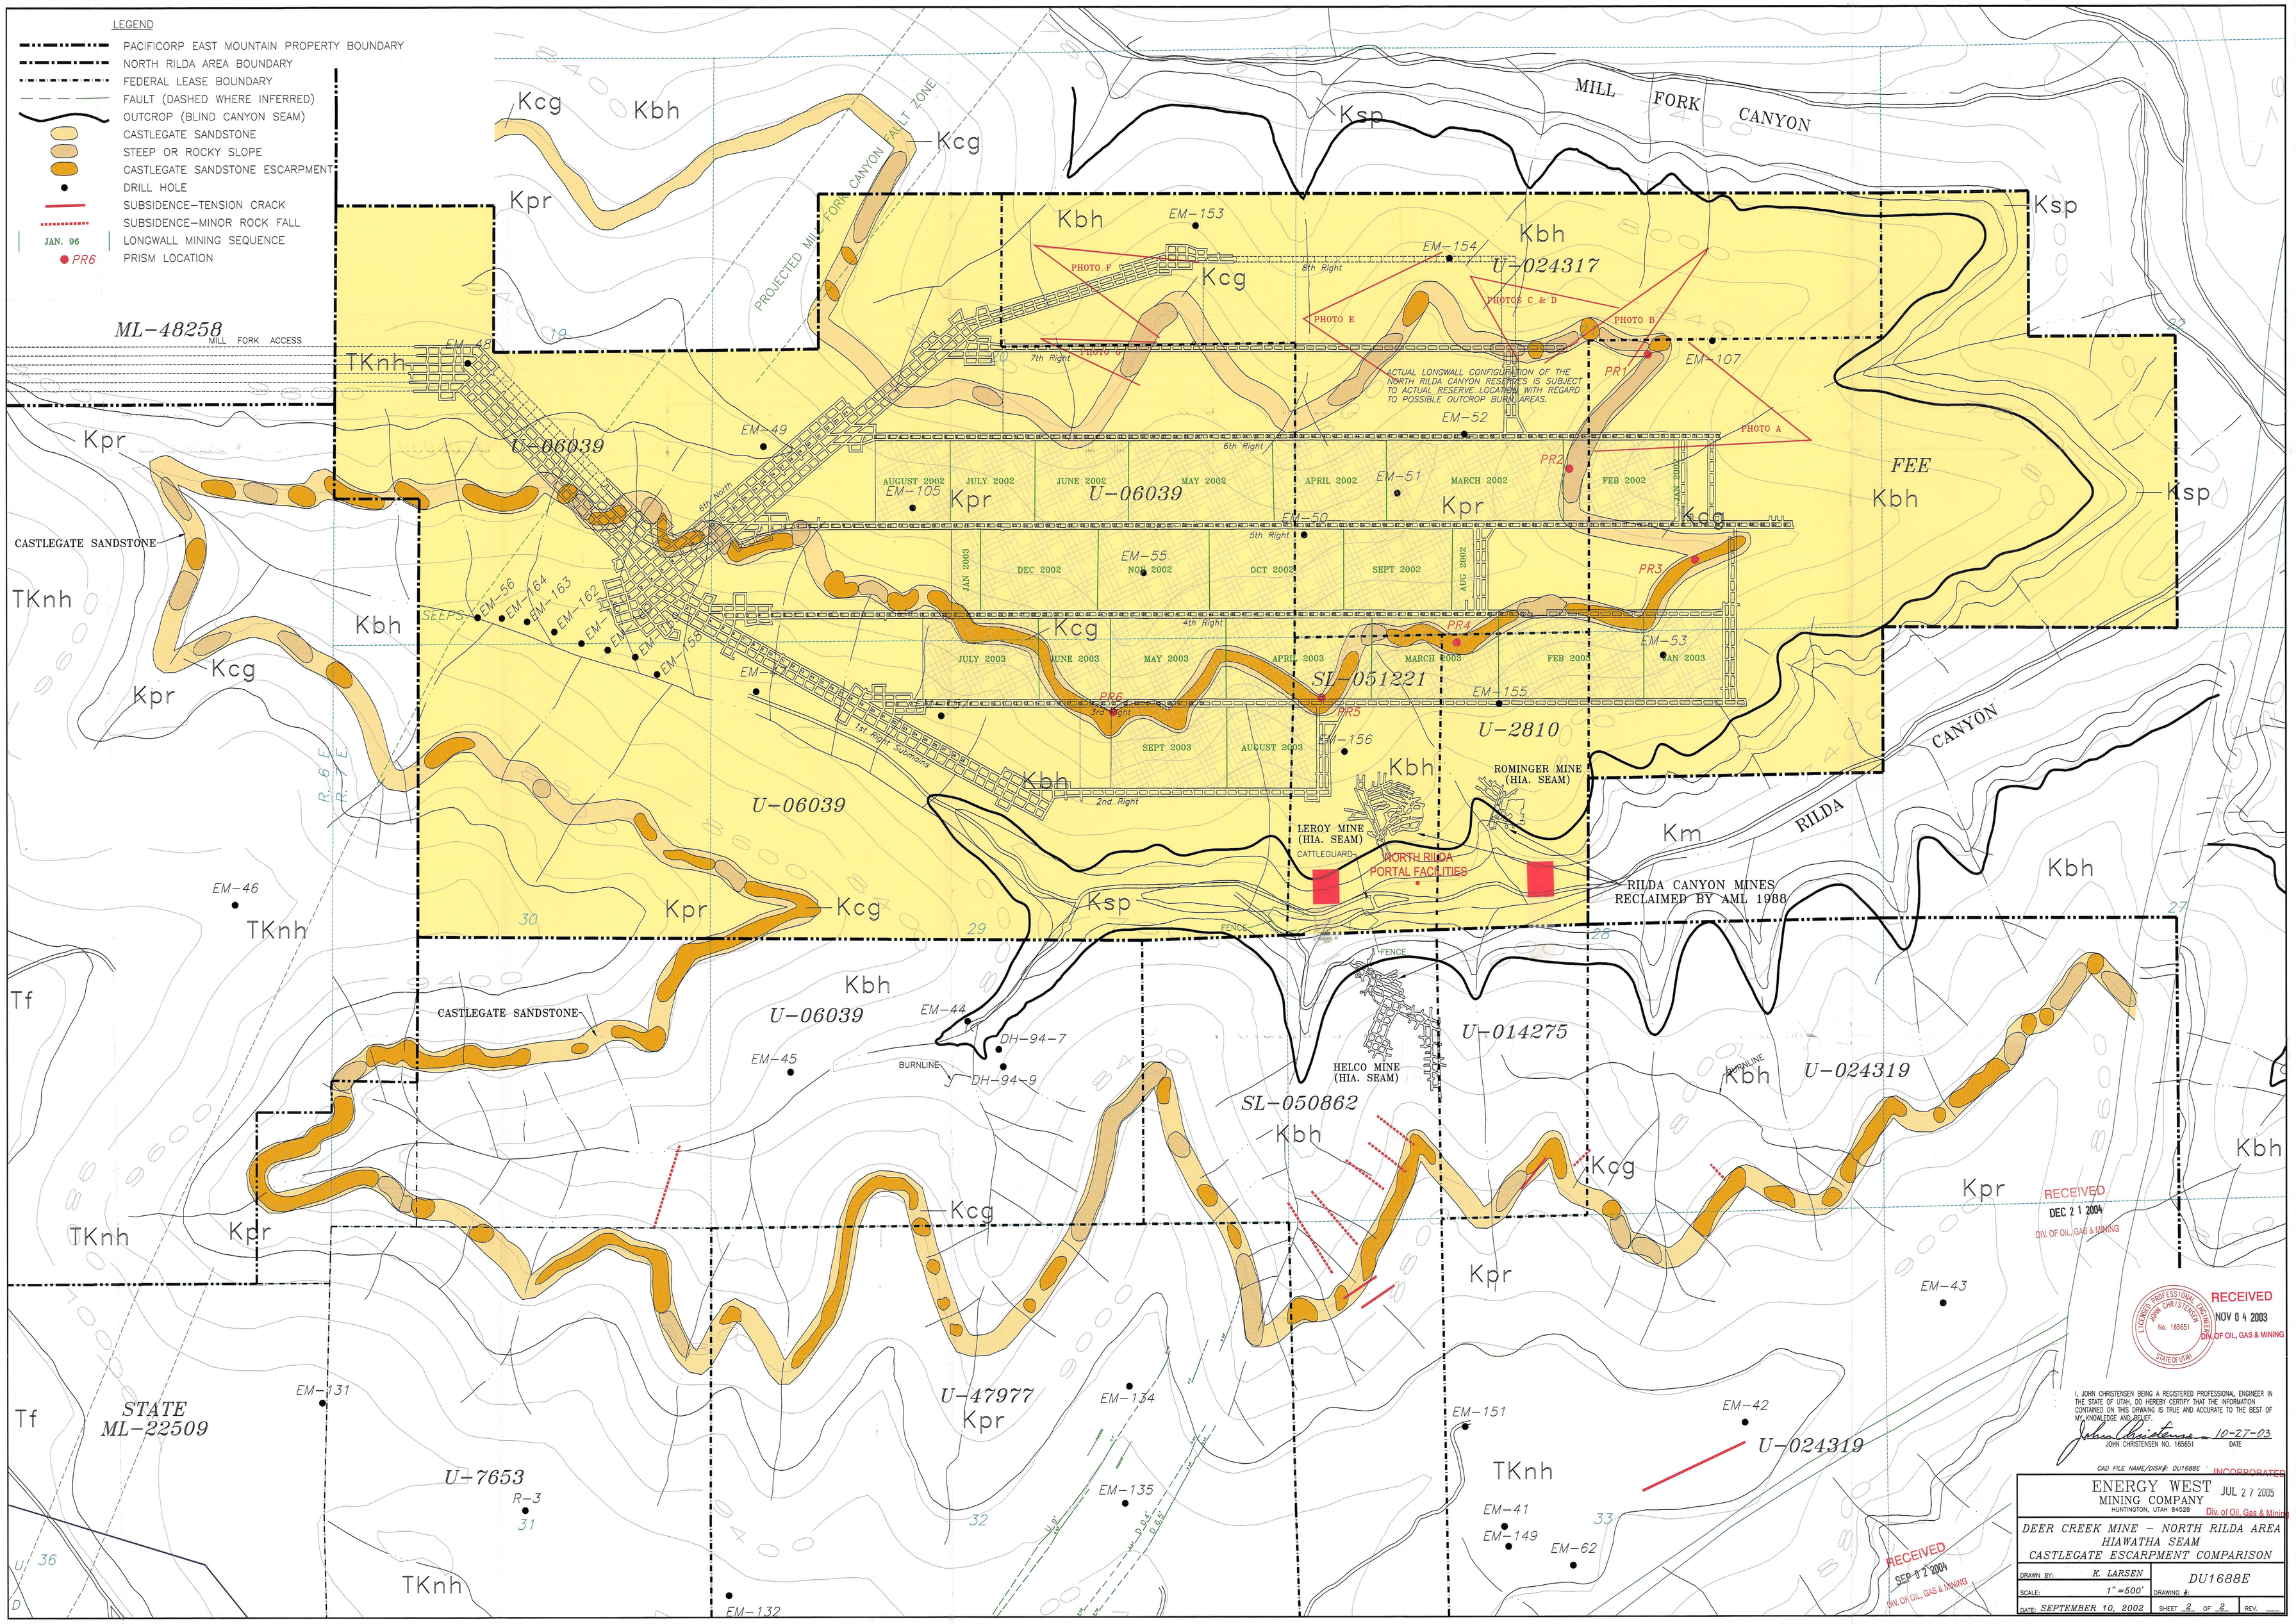
LEGEND
PACIFICORP EAST MOUNTAIN PROPERTY BOUNDARY
NORTH RILDA AREA BOUNDARY
FEDERAL LEASE BOUNDARY
FAULT (DASHED WHERE INFERRED)
OUTCROP (BLIND CANYON SEAM)
CASTLEGATE SANDSTONE
STEEP OR ROCKY SLOPE
CASTLEGATE SANDSTONE ESCARPMENT
DRILL HOLE
SUBSIDENCE-TENSION CRACK
SUBSIDENCE-MINOR ROCK FALL
JAN. 96 LONGWALL MINING SEQUENCE
PR6 PRISM LOCATION
MILL FORK CANYON
PROJECTED MILL FORK CANYON FAULT ZONE
ML-48258
MILL FORK ACCESS
U-06039
U-024317
SL-051221
U-2810
U-014275
SL-050862
U-024319
U-47977
U-7653
STATE ML-22509
FEE
CASTLEGATE SANDSTONE
SEEPS
PHOTO A
PHOTO B
PHOTOS C & D
PHOTO E
PHOTO F
ACTUAL LONGWALL CONFIGURATION OF THE NORTH RILDA CANYON RESERVES IS SUBJECT TO ACTUAL RESERVE LOCATION WITH REGARD TO POSSIBLE OUTCROP BURN AREAS.
AUGUST 2002
JULY 2002
JUNE 2002
MAY 2002
APRIL 2002
MARCH 2002
FEB 2002
JAN 2003
DEC 2002
NOV 2002
OCT 2002
SEPT 2002
AUG 2002
JULY 2003
JUNE 2003
MAY 2003
APRIL 2003
MARCH 2003
FEB 2003
JAN 2003
SEPT 2003
AUGUST 2003
6th North
7th Right
8th Right
6th Right
5th Right
4th Right
3rd Right
2nd Right
1st Right Submains
ROMINGER MINE (HIA. SEAM)
LEROY MINE (HIA. SEAM)
CATTLEGUARD
NORTH RILDA PORTAL FACILITIES
RILDA CANYON MINES RECLAIMED BY AML 1988
HELCO MINE (HIA. SEAM)
FENCE
BURNLINE
RILDA CANYON
R. 6 E.
R. 7 E.
RECEIVED
DEC 21 2004
DIV. OF OIL, GAS & MINING
RECEIVED
NOV 04 2003
DIV. OF OIL, GAS & MINING
LICENSED PROFESSIONAL ENGINEER JOHN CHRISTENSEN No. 165651 STATE OF UTAH
I, JOHN CHRISTENSEN BEING A REGISTERED PROFESSIONAL ENGINEER IN THE STATE OF UTAH, DO HEREBY CERTIFY THAT THE INFORMATION CONTAINED ON THIS DRAWING IS TRUE AND ACCURATE TO THE BEST OF MY KNOWLEDGE AND BELIEF.
10-27-03
JOHN CHRISTENSEN NO. 165651
DATE
CAD FILE NAME/DISK#: DU1688E
INCORPORATED
JUL 27 2005
Div. of Oil, Gas & Mining
ENERGY WEST MINING COMPANY
HUNTINGTON, UTAH 84528
DEER CREEK MINE – NORTH RILDA AREA
HIAWATHA SEAM
CASTLEGATE ESCARPMENT COMPARISON
DRAWN BY: K. LARSEN
SCALE: 1" =500'
DRAWING #: DU1688E
DATE: SEPTEMBER 10, 2002
SHEET 2 OF 2
REV.
RECEIVED
SEP 17 2004
DIV. OF OIL, GAS & MINING