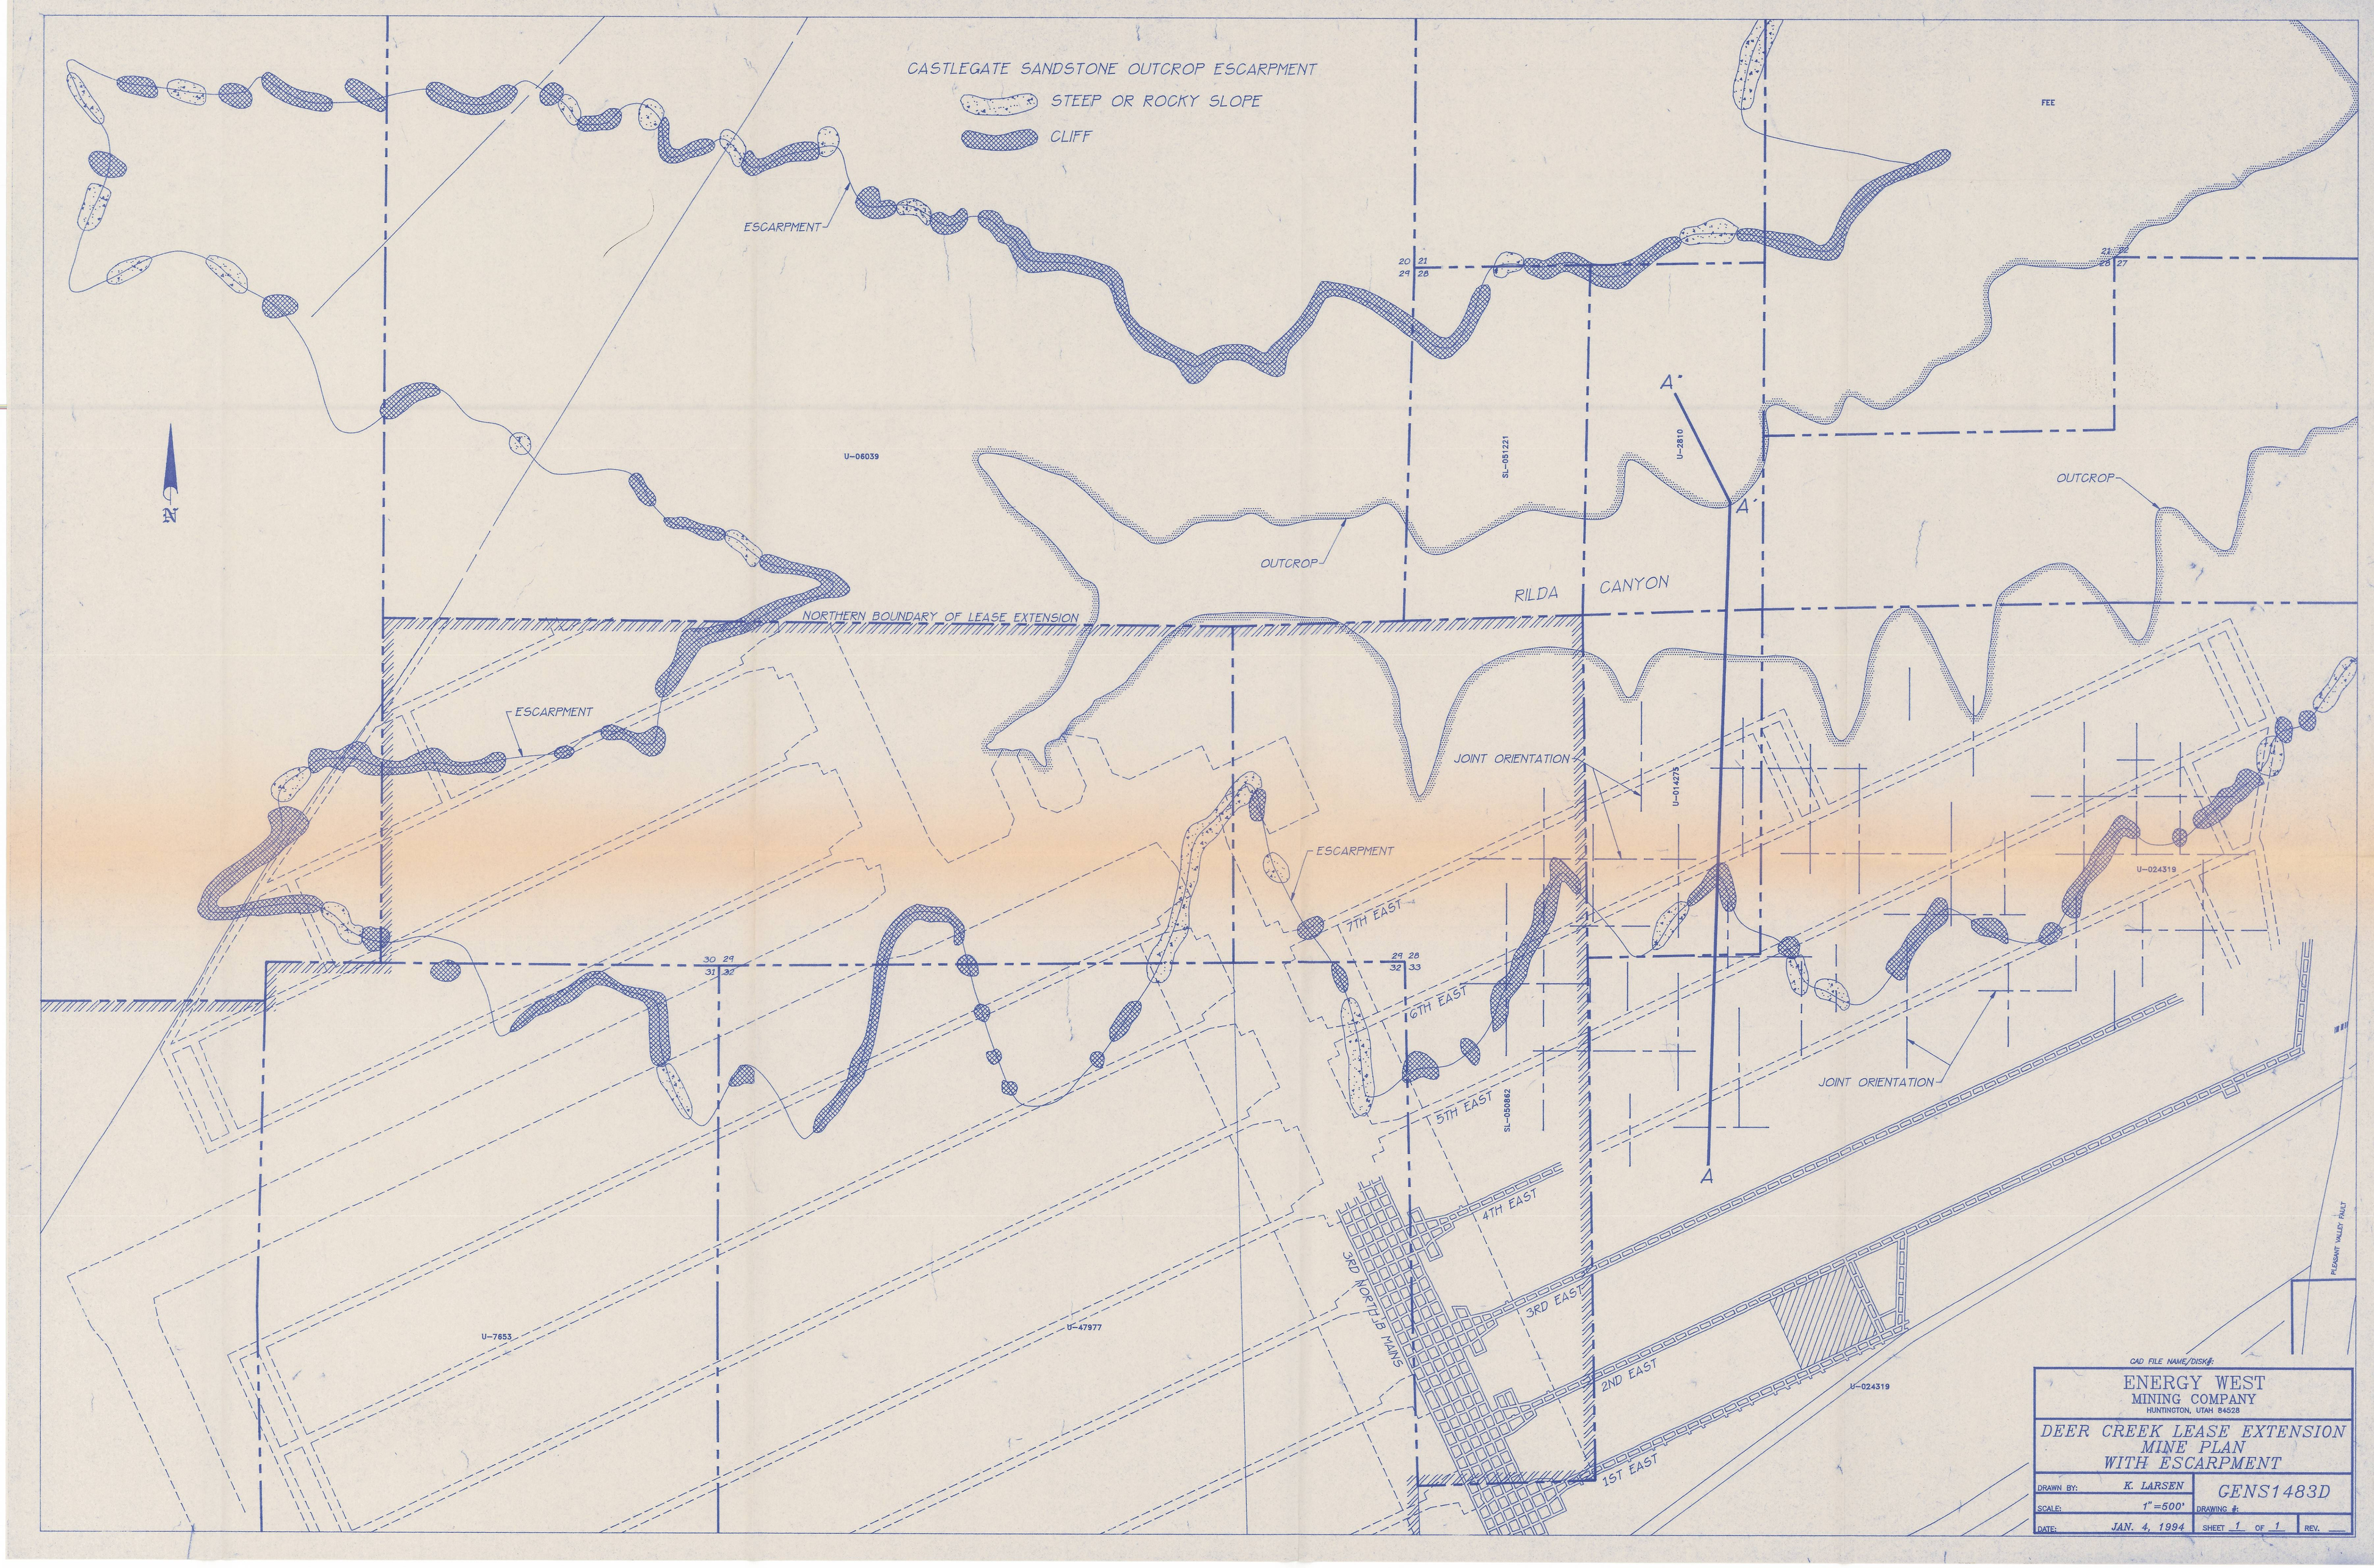

CAD FILE NAME/DISK#:

ENERGY WEST
MINING COMPANY
HUNTINGTON, UTAH 84528

DEER CREEK LEASE EXTENSION
MINE PLAN
WITH ESCARPMENT

DRAWN BY:	K. LARSEN	GENS1483D	
SCALE:	1"=500'	DRAWING #:	
DATE:	JAN. 4, 1994	SHEET 1 OF 1	REV.