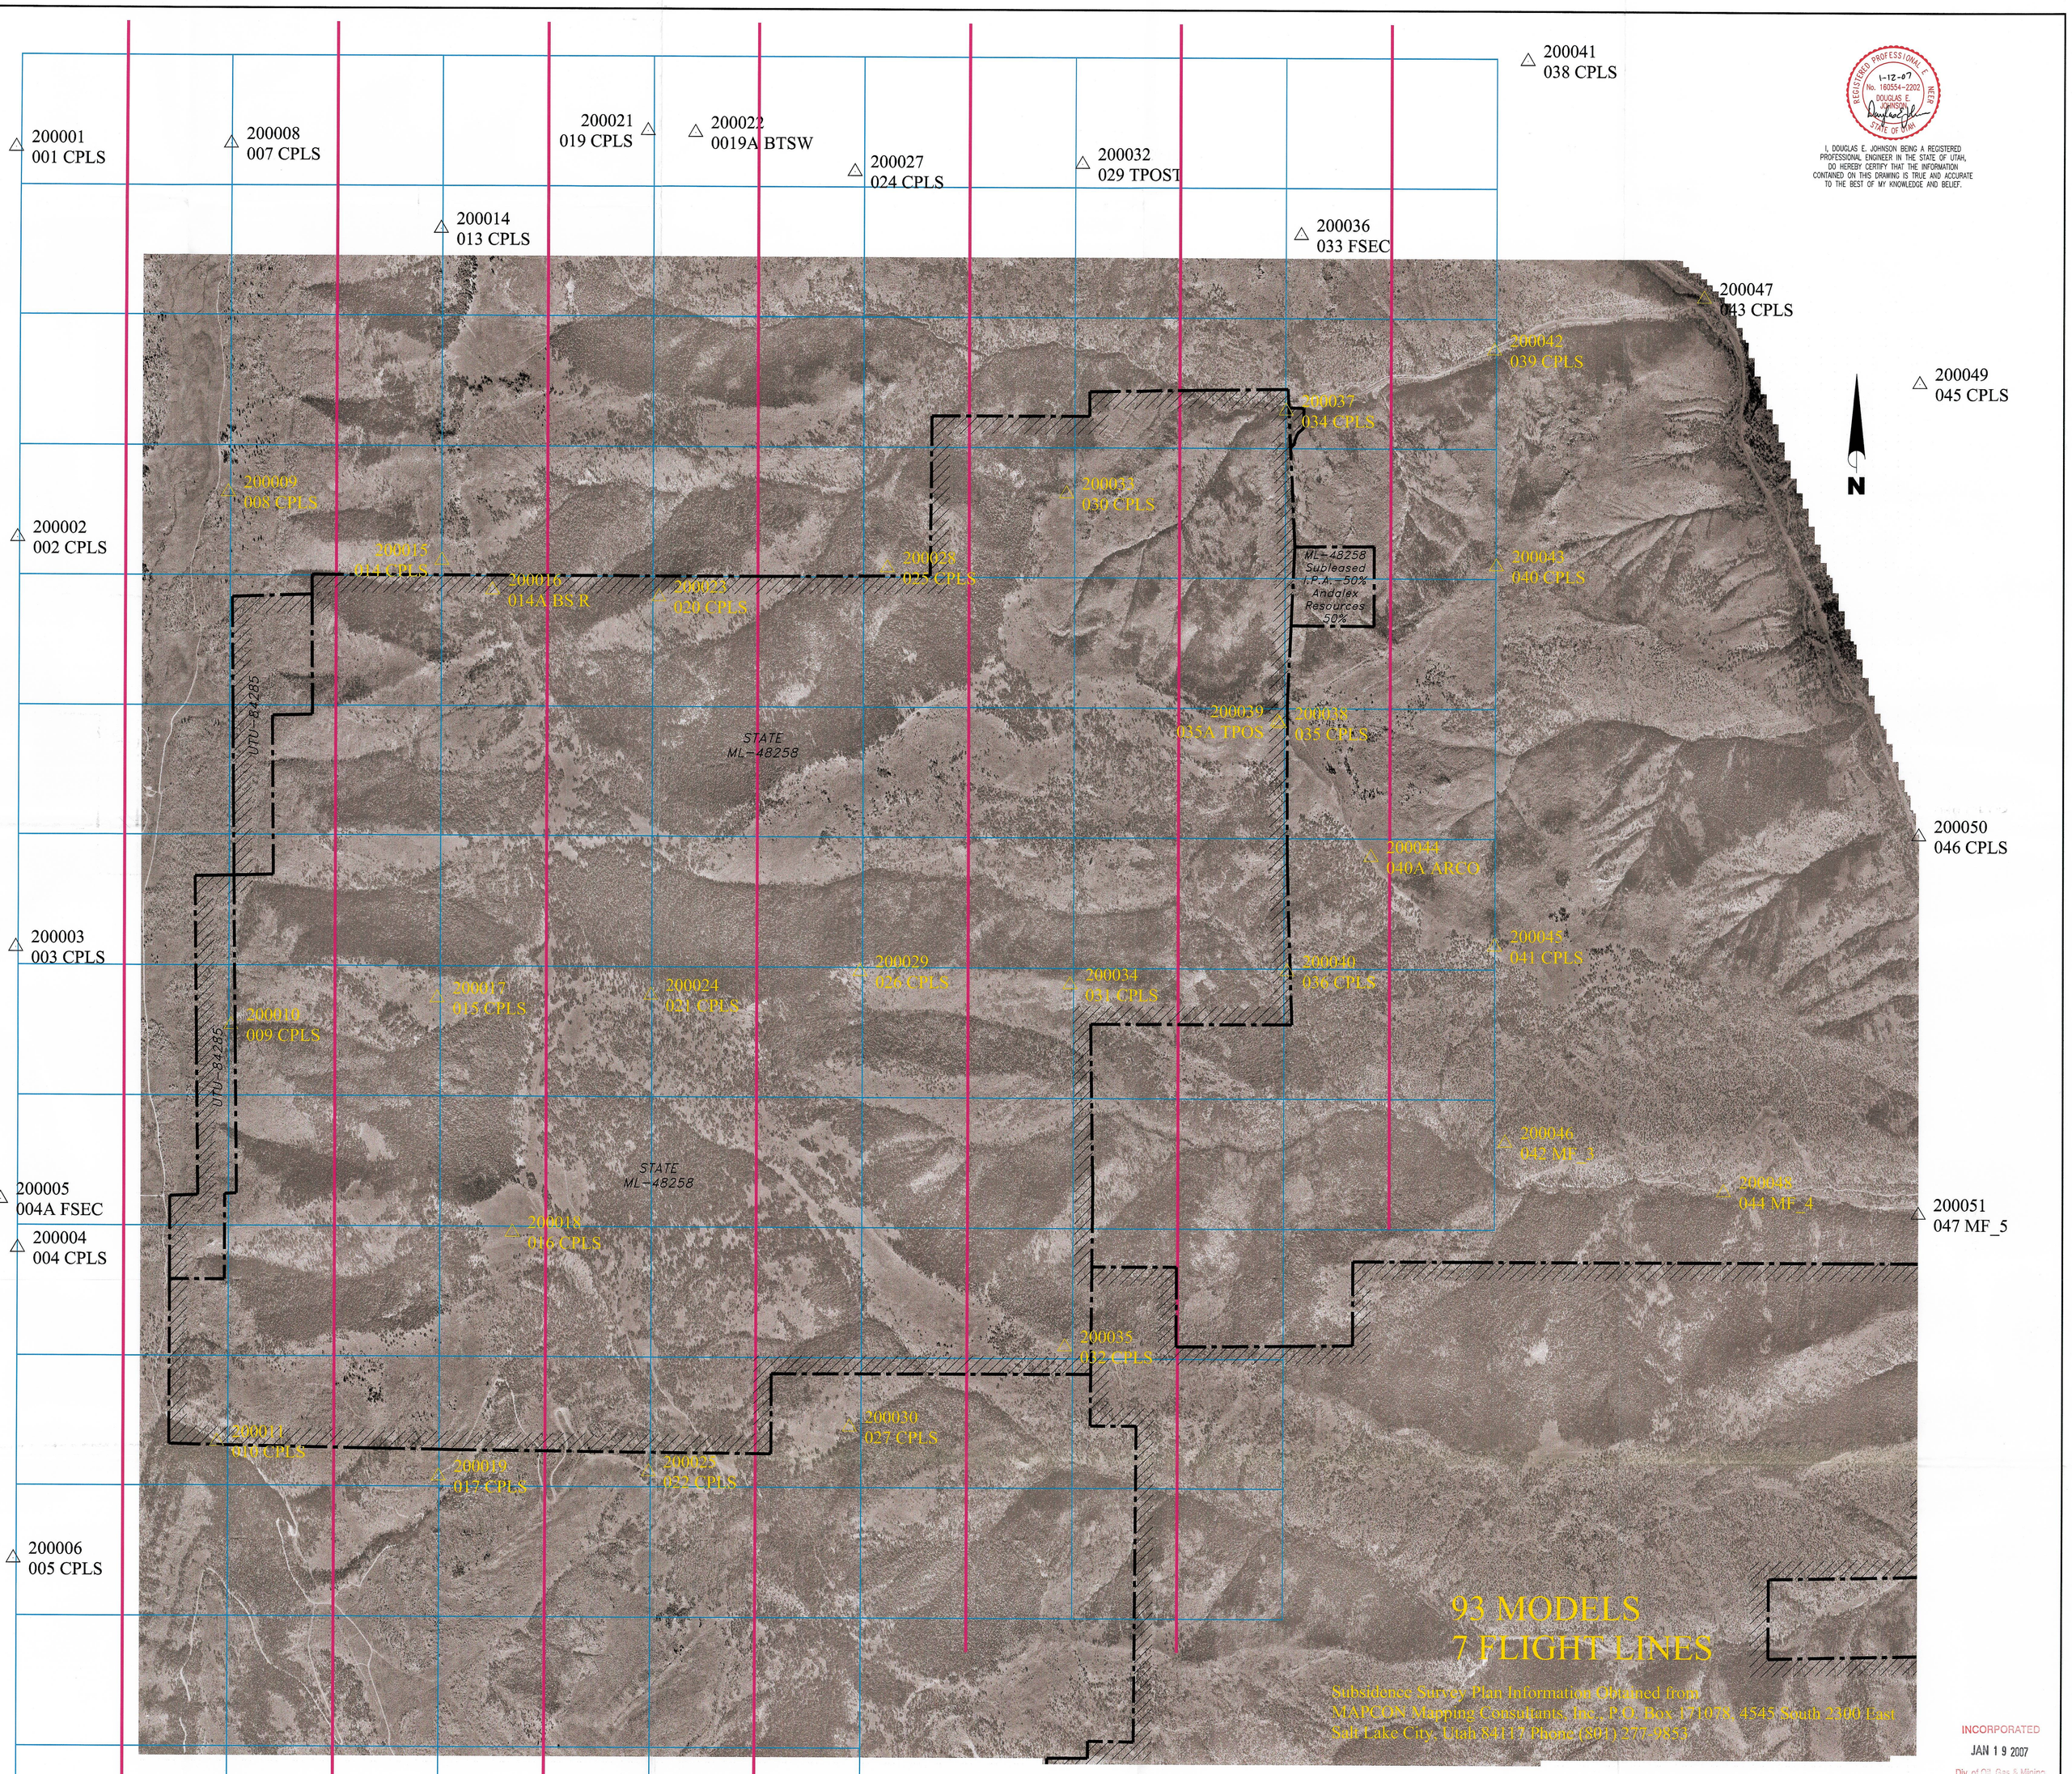

REGISTERED PROFESSIONAL ENGINEER
1-12-07
No. 160554-2202
DOUGLAS E. JOHNSON
STATE OF UTAH

I, DOUGLAS E. JOHNSON BEING A REGISTERED PROFESSIONAL ENGINEER IN THE STATE OF UTAH, DO HEREBY CERTIFY THAT THE INFORMATION CONTAINED ON THIS DRAWING IS TRUE AND ACCURATE TO THE BEST OF MY KNOWLEDGE AND BELIEF.

N

LEGEND

△ 200031 028 86_3 — SURFACE SURVEY CONTROL POINT; POINT NUMBER; POINT NAME

AREA OF PHOTO OVERLAP USED FOR ELEVATION CALCULATION "MODEL"

FLIGHT LINE

DEER CREEK MINE PERMIT BOUNDARY

INCORPORATED
JAN 19 2007
Div. of Oil, Gas & Mining

RECEIVED
JAN 23 2007
DIV. OF OIL, GAS & MINING

CAD FILE NAME/DISK#: MFS1857D.DWG

ENERGY WEST MINING COMPANY
A SUBSIDIARY OF PACIFICORP

STATE LEASE ML-48258/UTU-84285
SUBSIDENCE SURVEY
FLIGHT LINES WITH SURVEY CONTROL

DRAWN BY:	K. LARSEN	DRAWING #:	MFS1857D
SCALE:	1"=1000'		
DATE:	APRIL 28, 2006	SHEET 1 OF 1	REV.